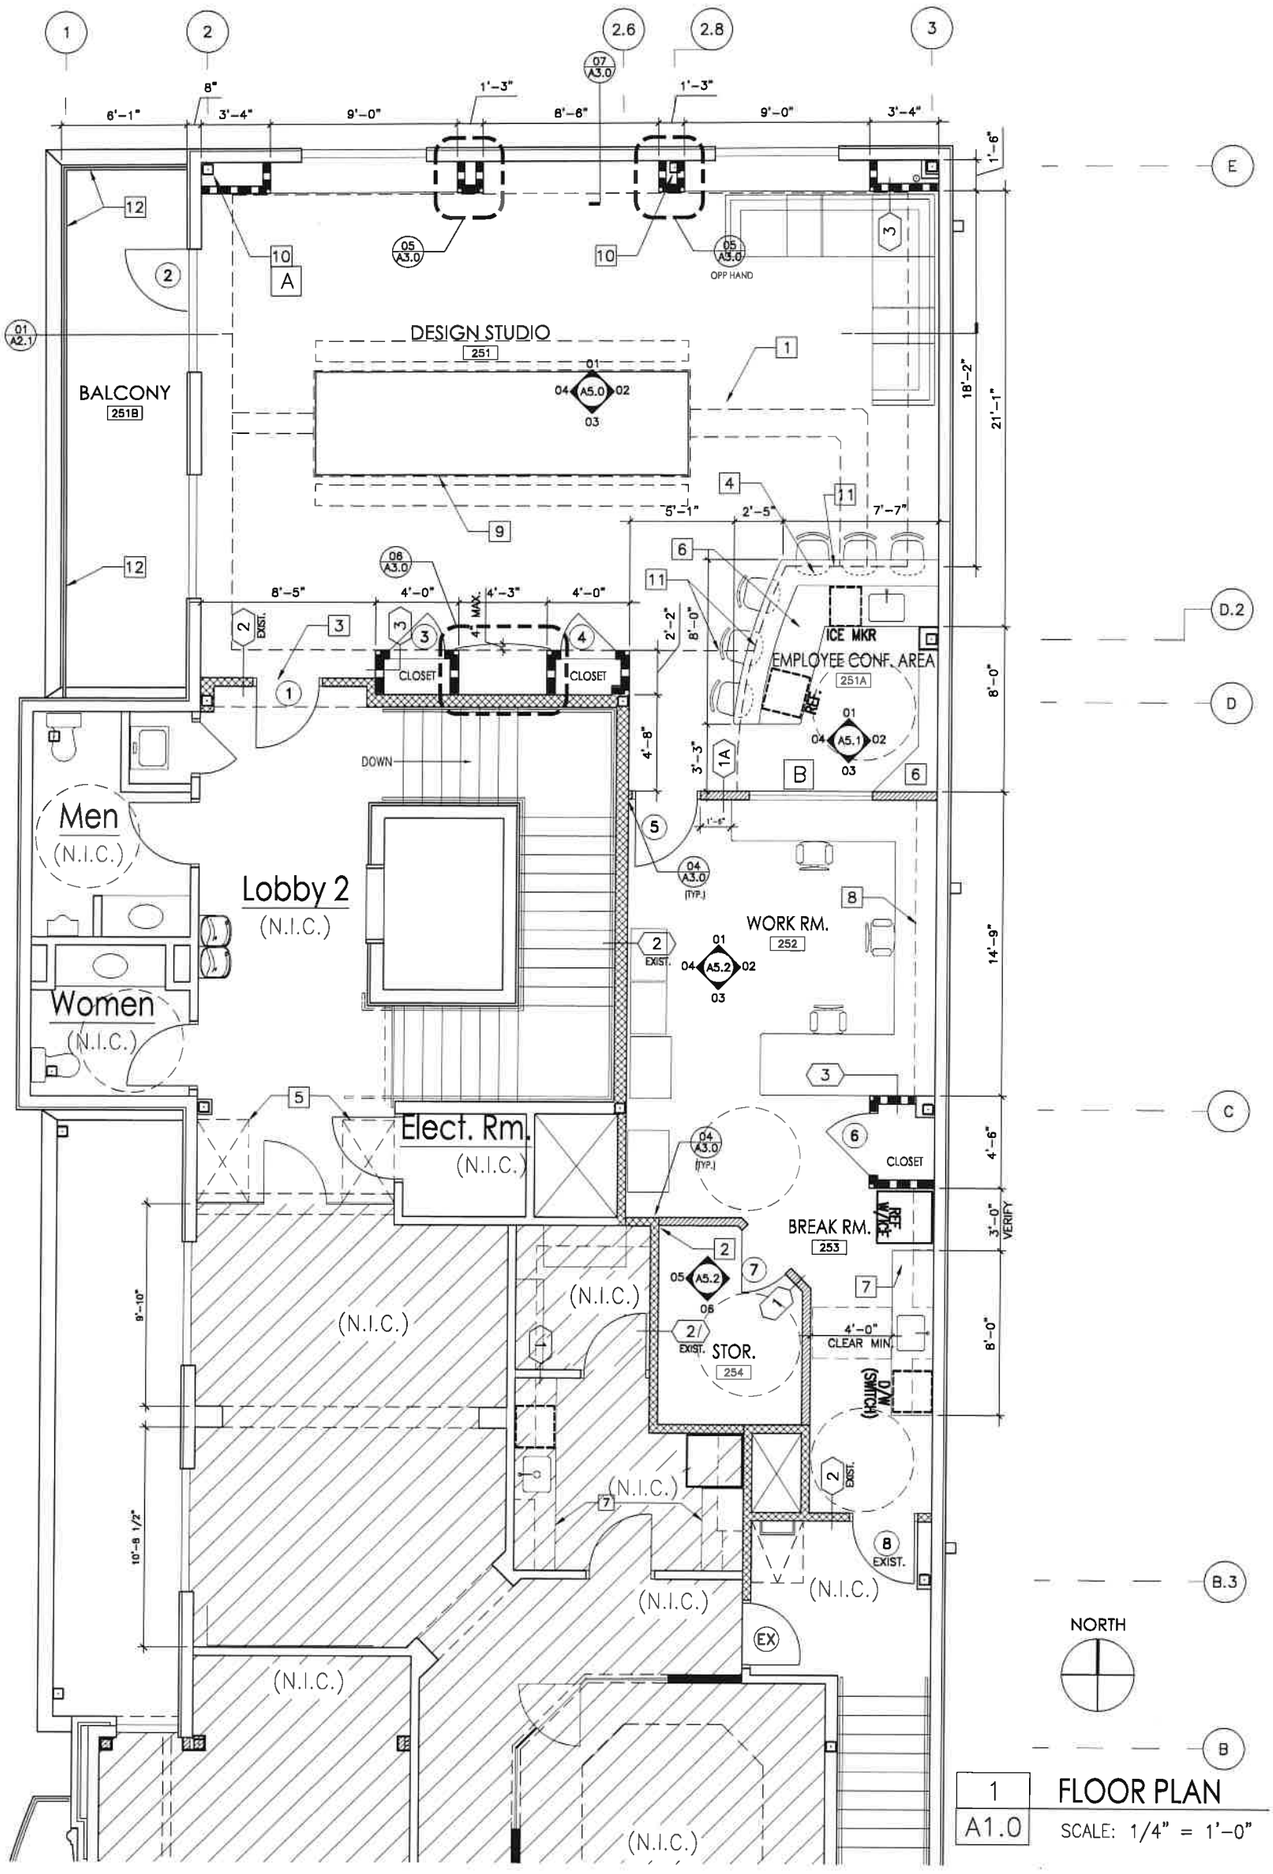

1 FLOOR PLAN
A1.0 SCALE: 1/4" = 1'-0"

DEGEORGE DESIGN

DeGeorge Design

LANCE C. DEGEORGE, ASSOC. AIA
5700 WOODWAY DRIVE, SUITE 200
HOUSTON, TX 77057

713.780.9900 TEL
713.781.5105 FAX

Lance@DeGeorgeDesign.com
WEB: www.DeGeorgeDesign.com

DEVILLE FINE JEWELRY
5700 Woodway Drive, Suite 250
Houston, Texas

REVISIONS

ISSUE FOR:
PERMIT

ISSUE DATE:
15-OCT-09

SHEET NUMBER / TITLE:
FLOOR PLAN & DETAILS

A1.0