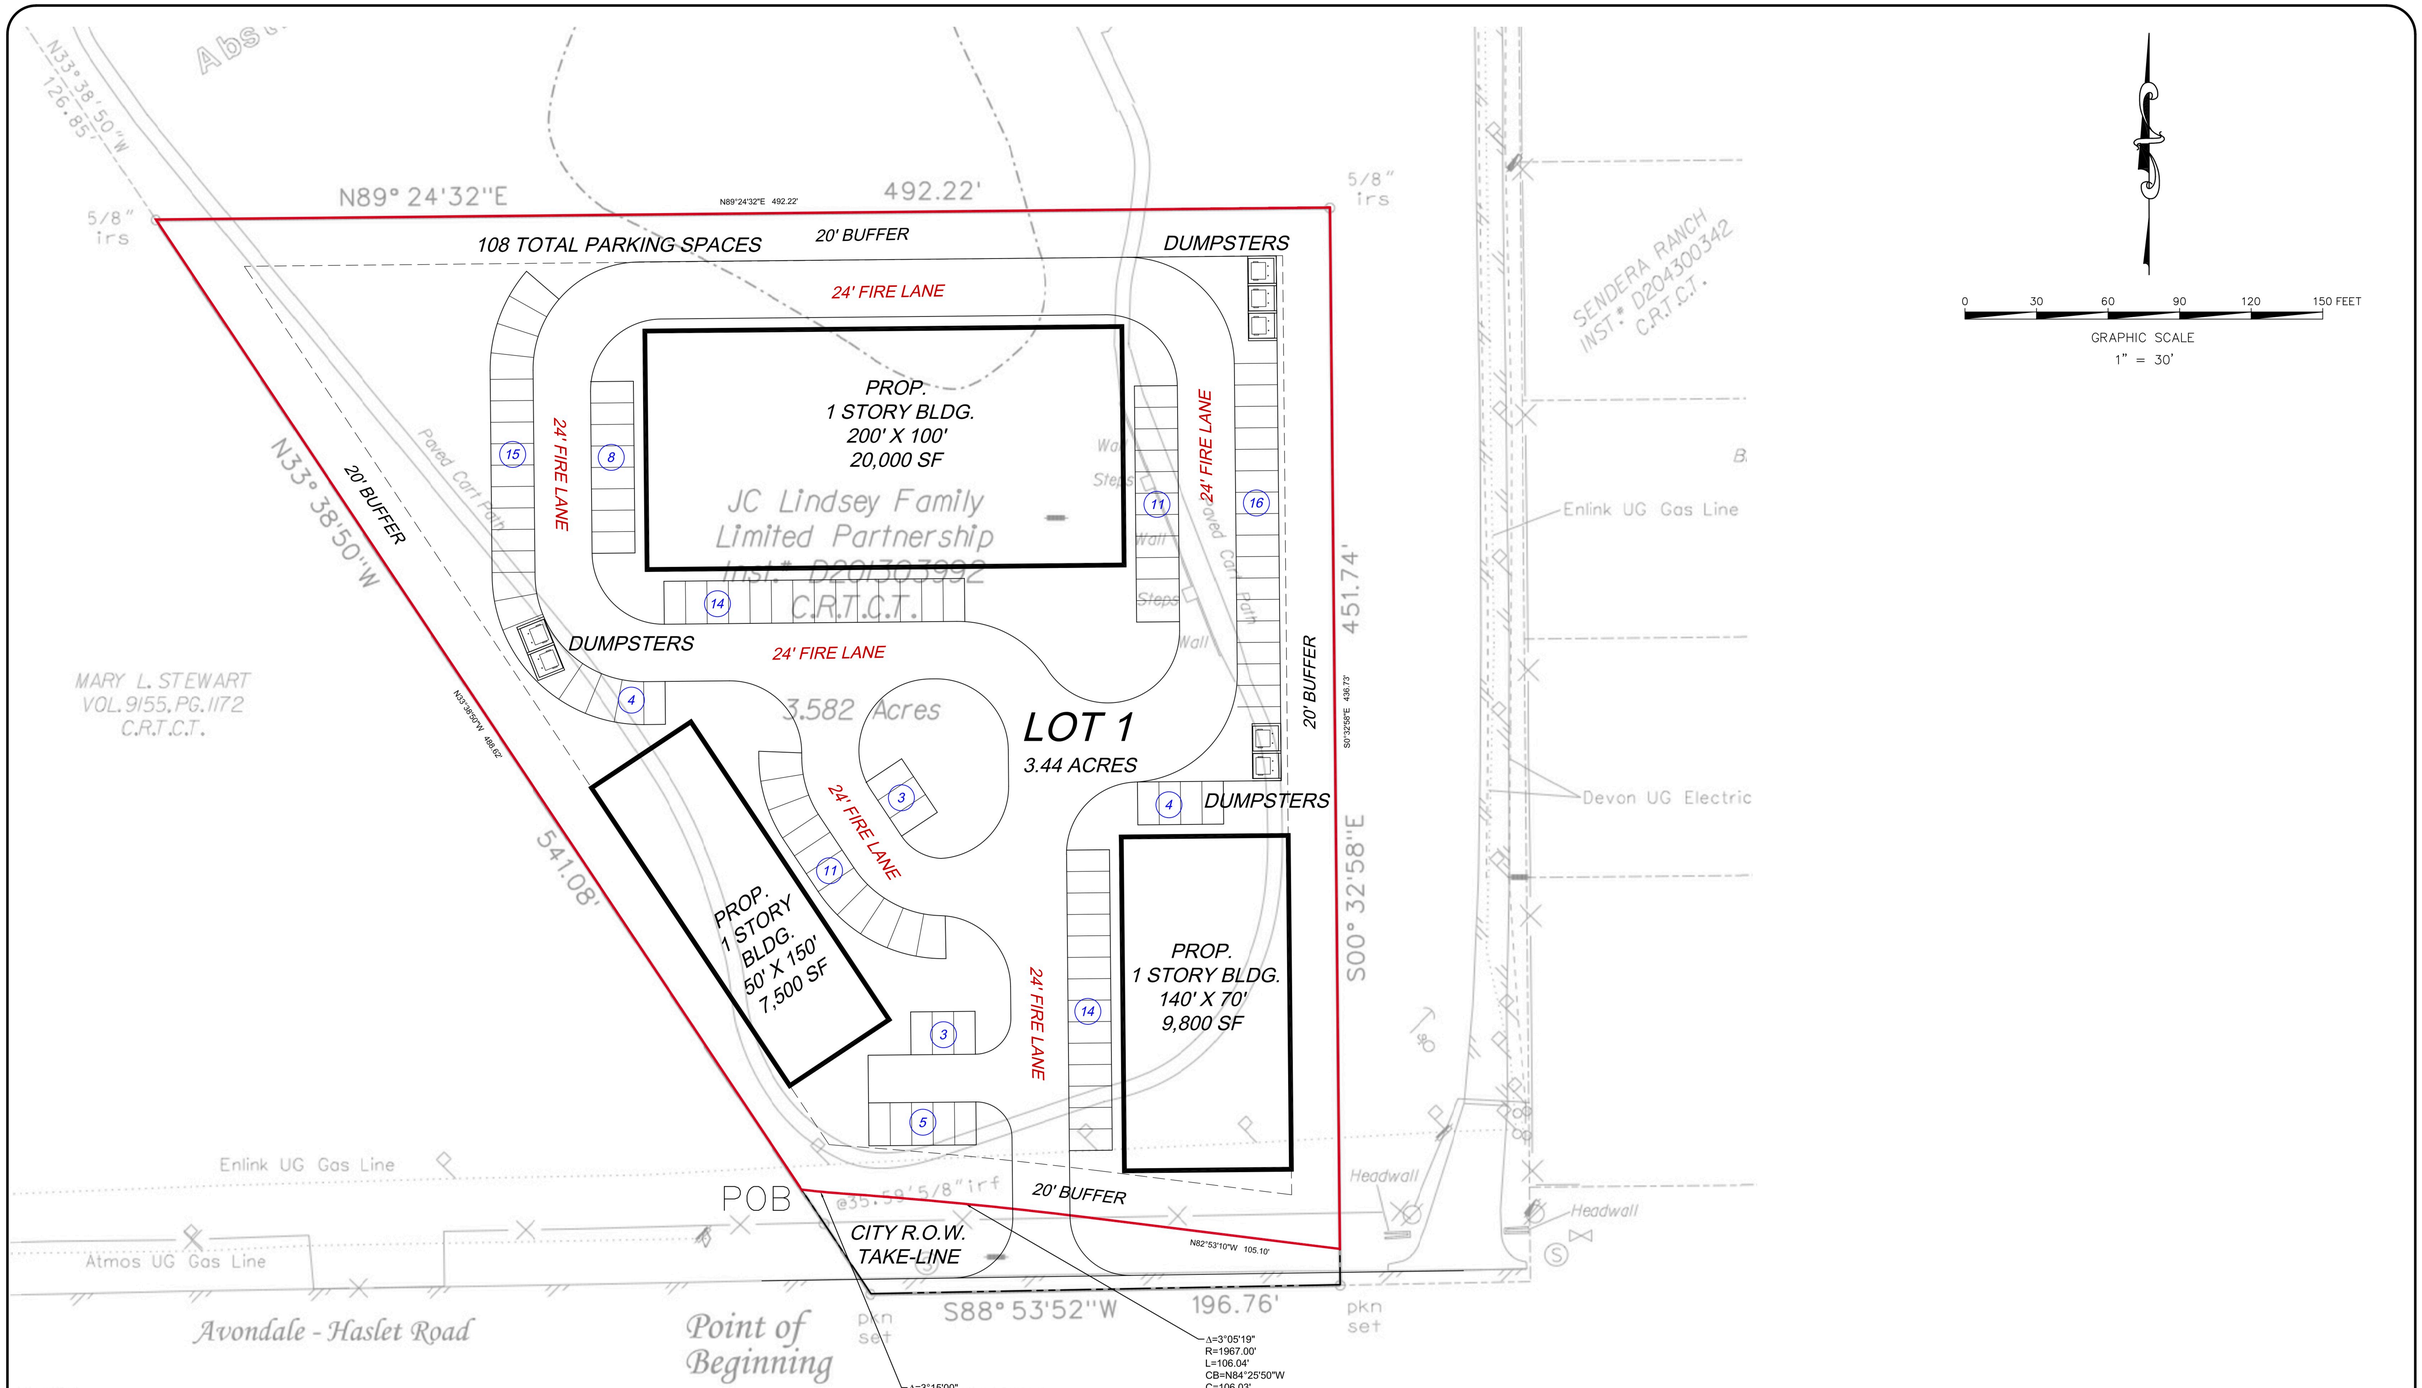

NTINUED:

L AND/OR ROYALTY INTEREST IN AND TO ALL COAL, LIGNITE, OIL, GAS AND OTHER MINERALS; TOGETHER ALL RIGHTS INCIDENT THERETO RECORDED INSTRUMENT NUMBER D215123067, COUNTY RECORDS, TARRANT TY, TEXAS. UNABLE TO DETERMINE LOCATION.(ITEM 10LL)

CONDITIONS, AND STIPULATIONS IN OIL, GAS AND MINERAL LEASE RECORDED VOLUME 14935, PAGE 179, NTY RECORDS, TARRANT COUNTY, TEXAS. DOES NOT AFFECT SUBJECT TRACT (ITEM 10MM)

CONDITIONS, AND STIPULATIONS IN OIL, GAS AND MINERAL LEASE RECORDED VOLUME 8313, PAGE 1697, TY RECORDS, TARRANT COUNTY, TEXAS. BLANKET IN NATURE. (ITEM 10NN)

CONTINUED:

TERMS, CONDITIONS, AND STIPULATIONS IN OIL, GAS AND MINERAL LEASE RECORDED VOLUME 11454, PAGE 22 COUNTY RECORDS, TARRANT COUNTY, TEXAS. AFFECT SUI

47. TERMS, CONDITIONS, AND STIPULATIONS IN OIL, GAS AND MI COUNTY RECORDS, TARRANT COUNTY, TEXAS. AFFECT SUI

48. TERMS, CONDITIONS, AND STIPULATIONS IN OIL, GAS AND MI COUNTY RECORDS, TARRANT COUNTY, TEXAS. AFFECT SUI

THIS DOCUMENT IS RELEASED FOR THE PURPOSE OF INTERIM REVIEW UNDER THE AUTHORITY OF JACK R. MEDCALF, P.E. # 46057 ON 3/07/2023. IT IS NOT TO BE USED FOR CONSTRUCTION PURPOSES.

PRELIMINARY FOR REVIEW ONLY

OES, INC.
TEXAS REGISTERED PROFESSIONAL ENGINEERING FIRM F-11001

705 JONES ST.
FORT WORTH, TX 76102
PH. 940.595.0528

1480 AVONDALE-HASLET
ADG 2 COMMERCIAL

CITY OF FORT WORTH
TARRANT COUNTY, TEXAS

CONCEPT SITE PLAN

PROJECT TECHNICIAN
NJO

JOB NUMBER
1132

SHEET NUMBER
1.1