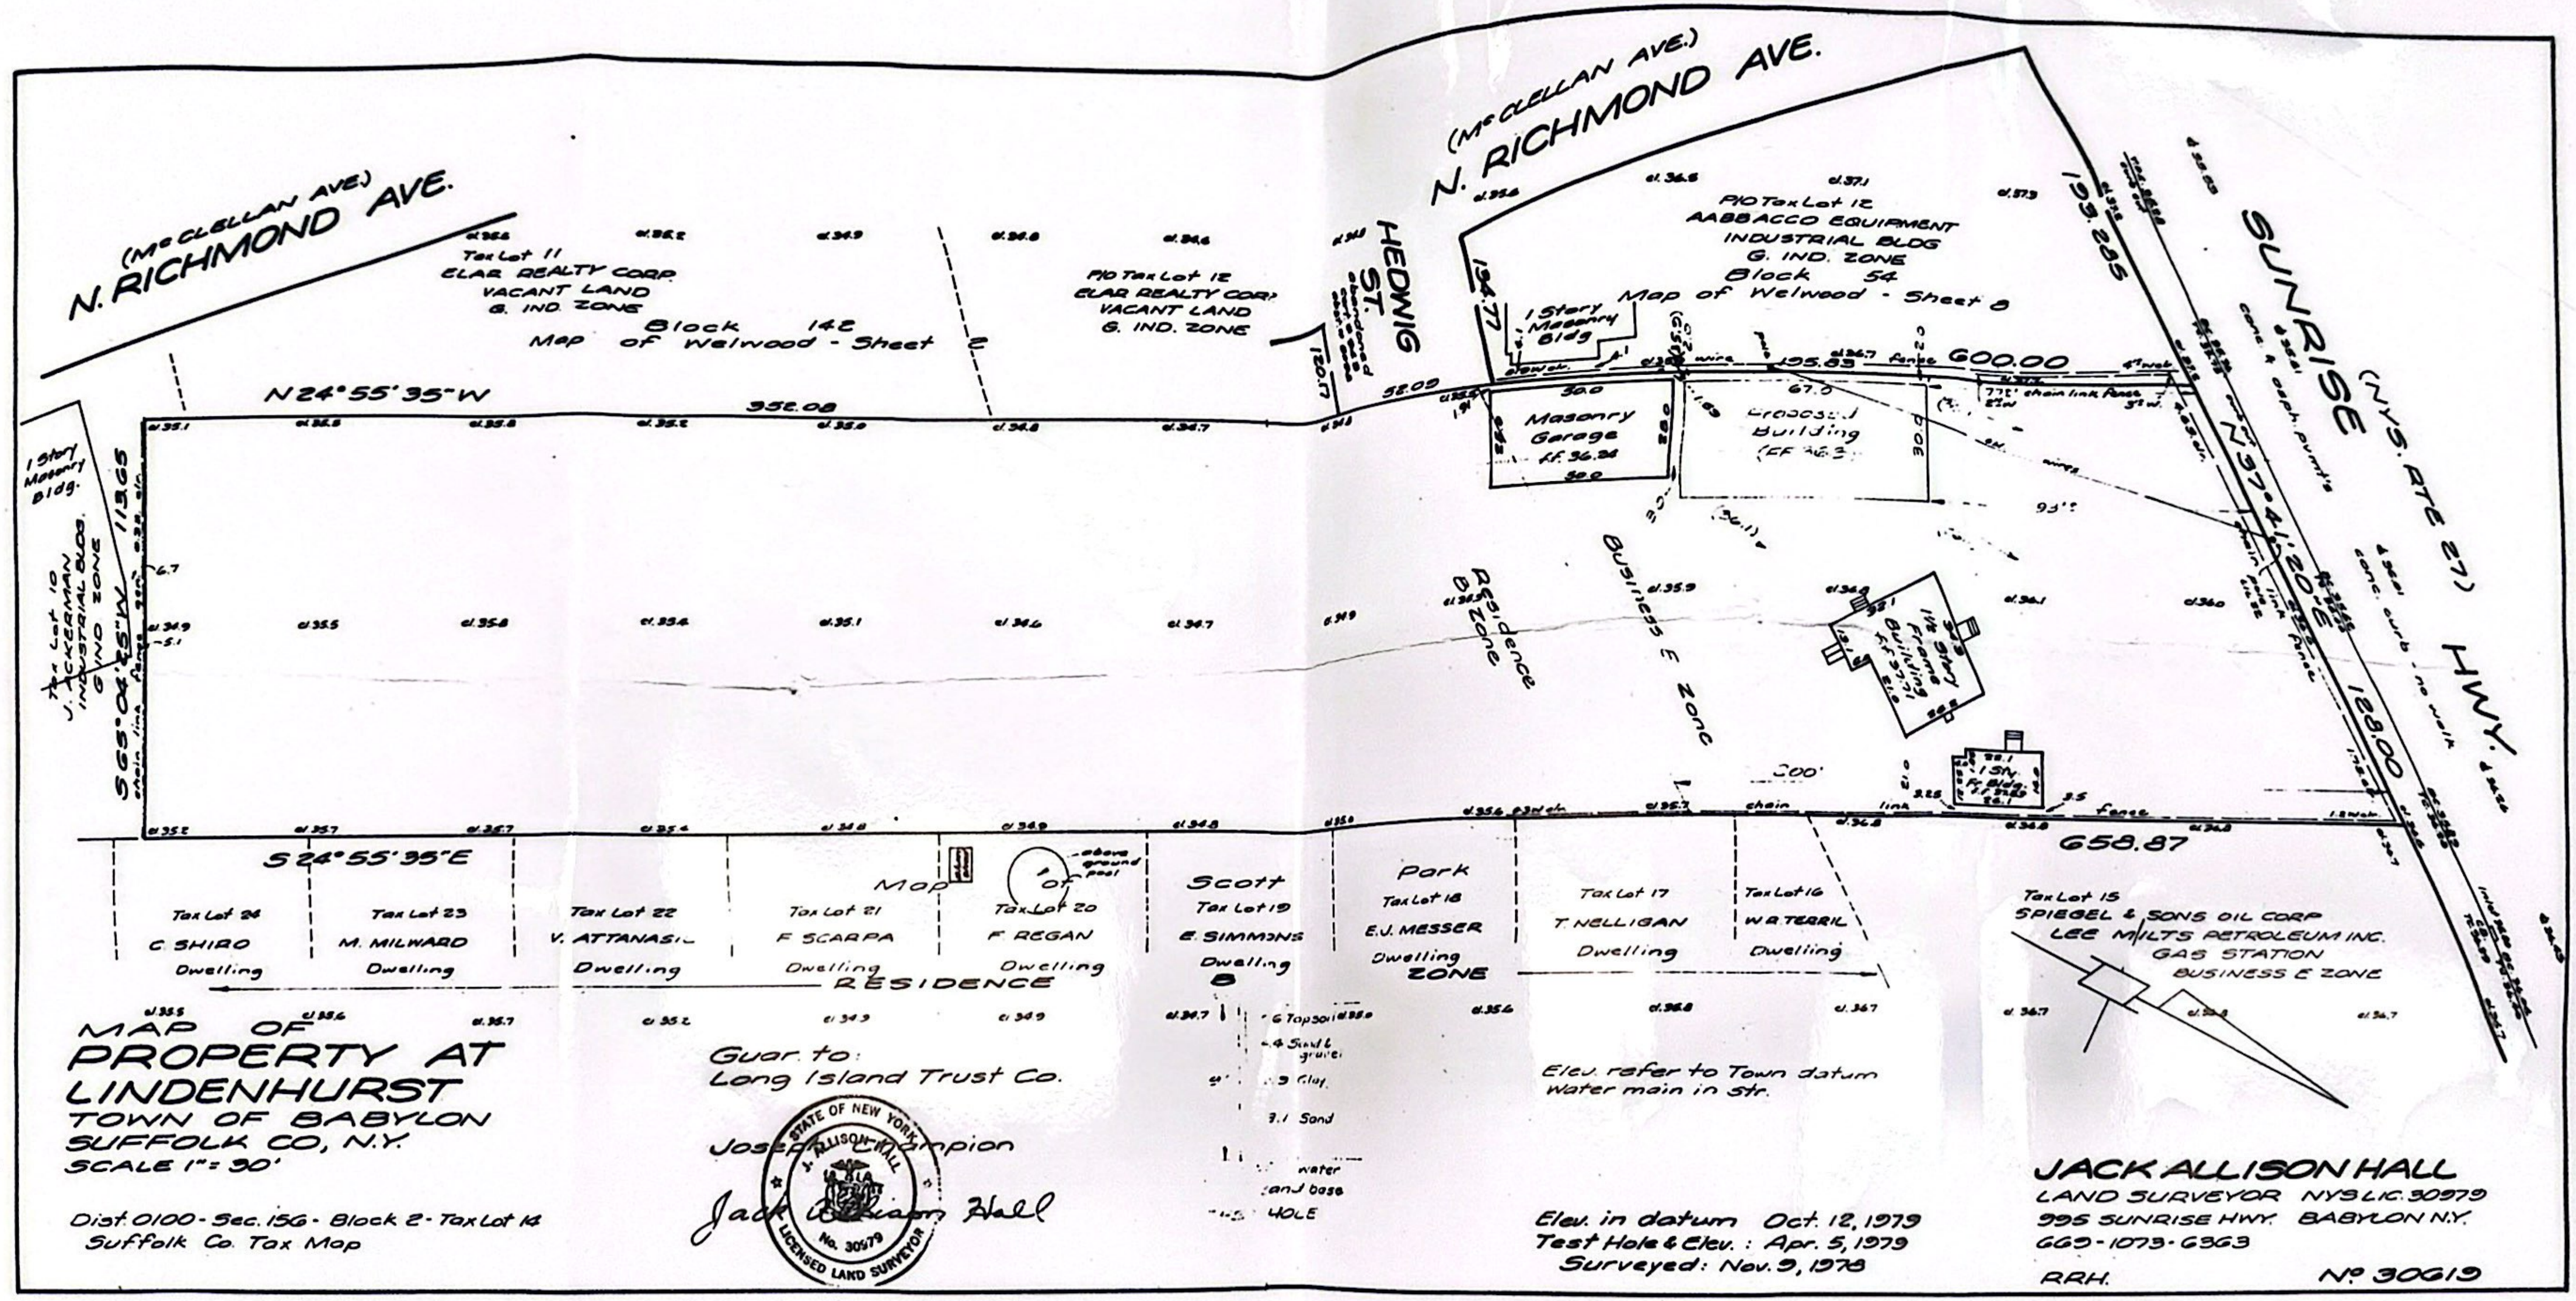

MAP OF PROPERTY AT LINDENHURST

TOWN OF BABYLON
SUFFOLK CO, N.Y.
SCALE 1" = 30'

Dist. 0100 - Sec. 156 - Block 2 - Tax Lot 14
Suffolk Co. Tax Map

Guar. to:
Long Island Trust Co.

Joseph Champion

Jack Allison Hall

STATE OF NEW YORK
J. ALLISON HALL
No. 30679
LICENSED LAND SURVEYOR

Elev. refer to Town datum
Water main in Str.

Elev. in datum Oct. 12, 1979
Test Hole & Elev.: Apr. 5, 1979
Surveyed: Nov. 9, 1978

JACK ALLISON HALL
LAND SURVEYOR NYS LIC. 30979
995 SUNRISE HWY. BABYLON N.Y.
GG0-1073-G3G3

RRH.

No. 30619