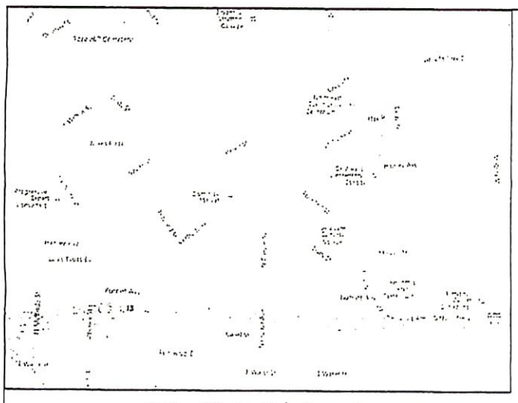

Site Vicinity Locator
(Not to Scale)

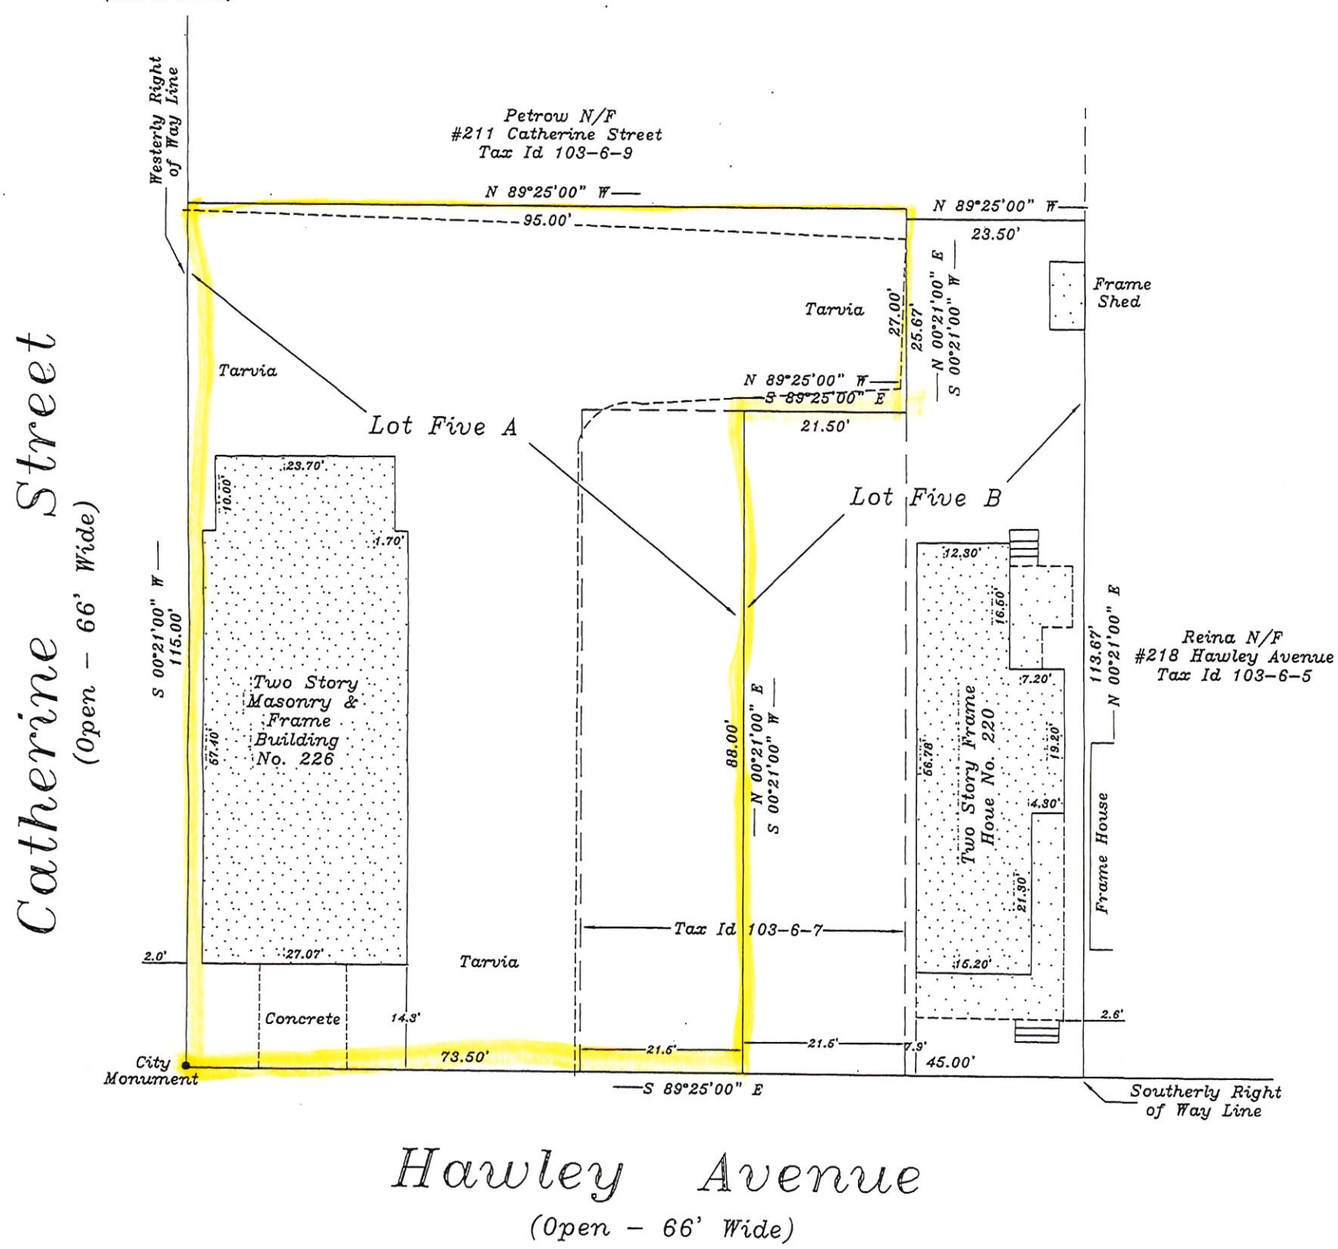

Notes/References:

*Survey prepared without the benefit of an up-to-date abstract of title.
*Adjoiner information obtained using ImageMate Online.
*Buildings/Structures shown for informational purposes only.
*Subject parcel(s) has access to public utilities.
*New Lot Five A Area = 9032.9 Sq. Ft.
*New Lot Five B Area = 4563.2 Sq. Ft.
*Parcel(s) Owner : Greater Syracuse Property Development Corporation - Tax Id 103-6-7; Doswell/Downing - Tax Id 103-6-6; JRP Hawley Ave., LLC - Tax Id 103-6-8.

Approvals

ONONDAGA COUNTY DEPARTMENT OF HEALTH
DIVISION OF ENVIRONMENTAL HEALTH
NOV 25 2019
This Plan has been reviewed by the Onondaga County Department of Health. Subdivision approval by this Department is not required.

, P.E.
Bureau of Public Health Engineering

Abstract: Not Provided

Michael J. McCully
Land Surveying PLLC
5875 Fieldstone Drive
Cazenovia New York 13035
Phone : (315) 440-5096

I hereby certify that this map was made from an actual survey and same is correct.

M.J. McCully NYSLLS 50696

STATE OF NEW YORK
Michael J McCully
050696
LICENSED LAND SURVEYOR

Final Resubdivision Map on Part of Lots Five and Six, Block 37. To be New Lots Five A and B.

Known as No. 220 and 226 Hawley Avenue, City of Syracuse, County of Onondaga, State of New York.

Drawn by: MJM | Scale: 1"= 20'

Date(s): 09-14-19

Syracuse Planning Commission
SYRACUSE, NEW YORK
APPROVED 11/18/2019
BY

Unauthorized alteration or addition to a survey map bearing a licensed land surveyor's seal is a violation of Section 7209,Subdivision 2 of the New York State Education Law. Only copies from the original of this survey marked with an original of the land surveyor's inked seal or his embossed seal shall be considered to be valid true copies. Certifications shall run only to the person or entities for whom the survey is prepared and are not transferable to subsequent persons or entities. Copyright 2019, Michael J. McCully Land Surveying, all rights reserved.