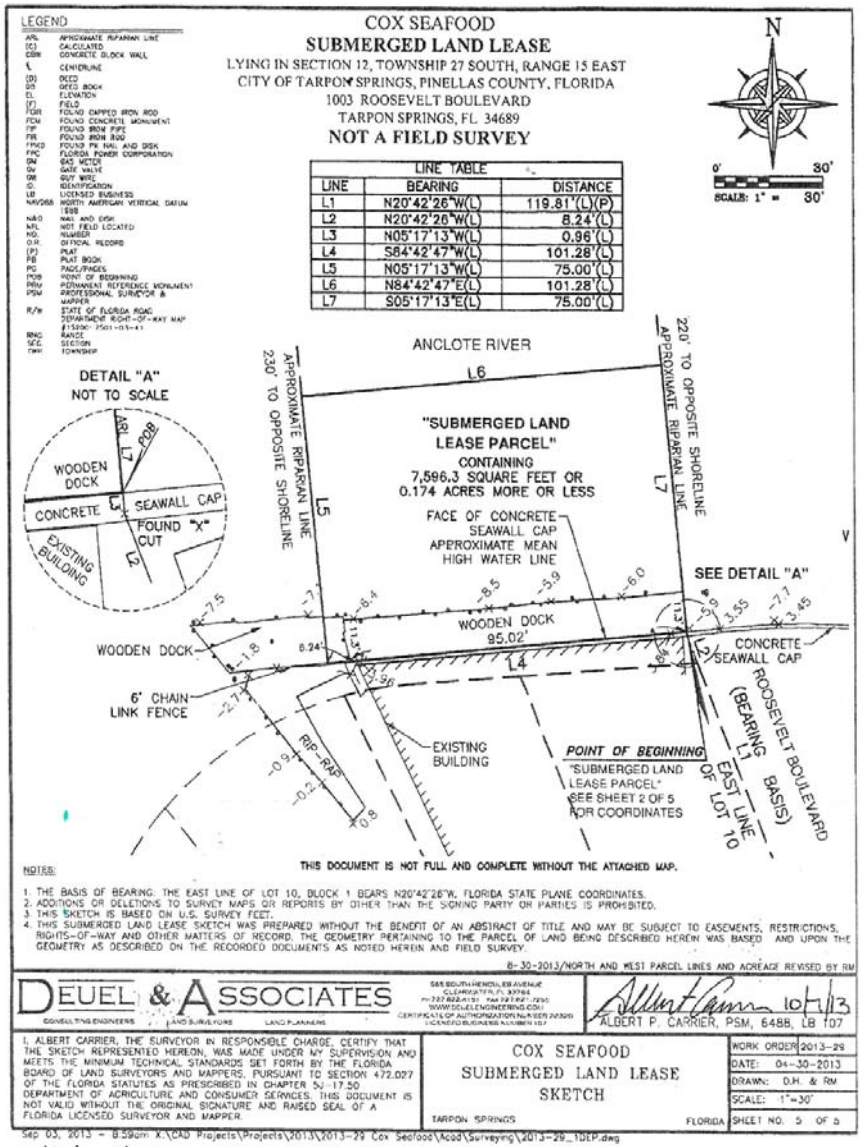

NOTES:

1. THE BASIS OF BEARING: THE EAST LINE OF LOT 10, BLOCK 1 BEARS N20°42'26"W, FLORIDA STATE PLANE COORDINATES.
2. ADDITIONS OR DELETIONS TO SURVEY MAPS OR REPORTS BY OTHER THAN THE SIGNING PARTY OR PARTIES IS PROHIBITED.
3. THIS SKETCH IS BASED ON U.S. SURVEY FEET.
4. THIS SUBMERGED LAND LEASE SKETCH WAS PREPARED WITHOUT THE BENEFIT OF AN ABSTRACT OF TITLE AND MAY BE SUBJECT TO EASEMENTS, RESTRICTIONS, RIGHTS-OF-WAY AND OTHER MATTERS OF RECORD. THE GEOMETRY PERTAINING TO THE PARCEL OF LAND BEING DESCRIBED HEREIN WAS BASED AND UPON THE GEOMETRY AS DESCRIBED ON THE RECORDED DOCUMENTS AS NOTED HEREIN AND FIELD SURVEY.

8-30-2013/NORTH AND WEST PARCEL LINES AND ACREAGE REVISED BY RM

DEUEL & ASSOCIATES
CONSULTING ENGINEERS LAND SURVEYORS LAND PLANNERS
565 SOUTH HERCULES AVENUE CLEARWATER, FL 33764
PH 727 822-4151 FAX 727 821-7250
WWW.DEUELENGINEERING.COM
CERTIFICATE OF AUTHORIZATION NUMBER 29320
LICENSED BUSINESS NUMBER 107

ALBERT P. CARRIER, PSM, 6488, LB 107 10/7/13

I, ALBERT CARRIER, THE SURVEYOR IN RESPONSIBLE CHARGE, CERTIFY THAT THE SKETCH REPRESENTED HEREON, WAS MADE UNDER MY SUPERVISION AND MEETS THE MINIMUM TECHNICAL STANDARDS SET FORTH BY THE FLORIDA BOARD OF LAND SURVEYORS AND MAPPERS, PURSUANT TO SECTION 472.027 OF THE FLORIDA STATUTES AS PRESCRIBED IN CHAPTER 5J-17.50 DEPARTMENT OF AGRICULTURE AND CONSUMER SERVICES. THIS DOCUMENT IS NOT VALID WITHOUT THE ORIGINAL SIGNATURE AND RAISED SEAL OF A FLORIDA LICENSED SURVEYOR AND MAPPER.

COX SEAFOOD
SUBMERGED LAND LEASE
SKETCH
TARPON SPRINGS FLORIDA

WORK ORDER	2013-29
DATE:	04-30-2013
DRAWN:	D.H. & RM
SCALE:	1"=30'
SHEET NO.	5 OF 5

Sep 03, 2013 - 8:59am X:\CAD Projects\Projects\2013\2013-29 Cox Seafood\Acad\Surveying\2013-29_1DEP.dwg