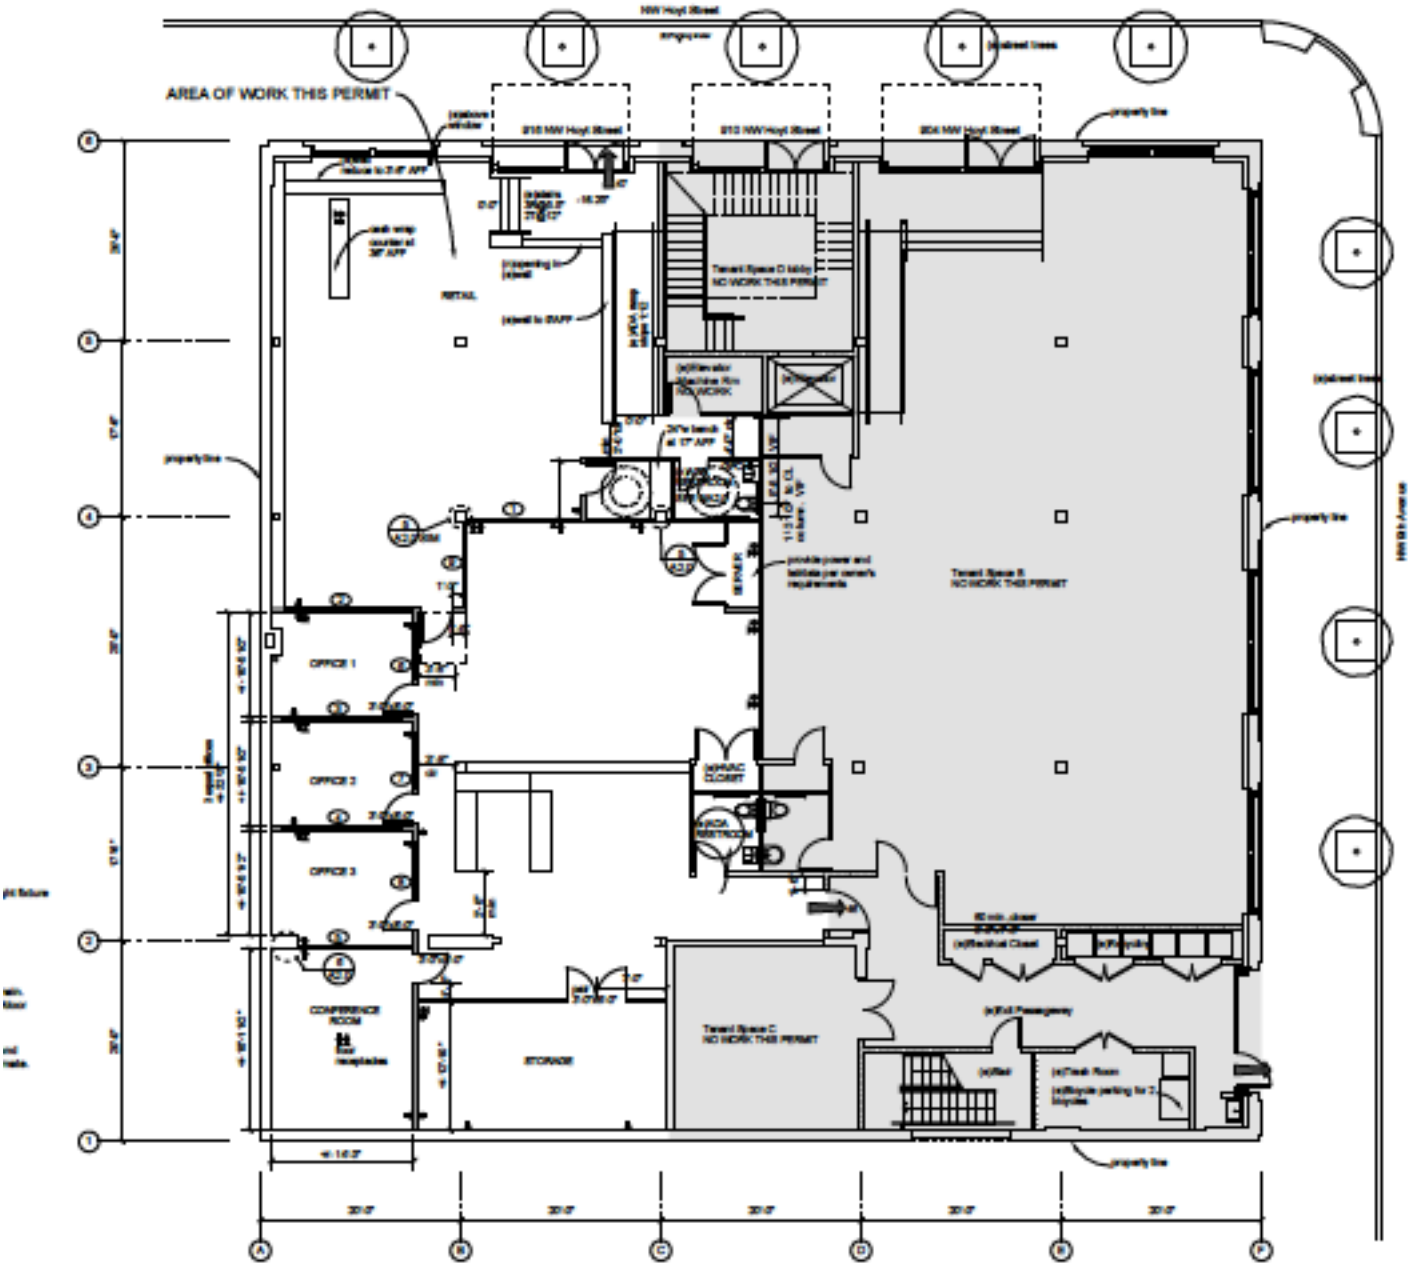
AREA OF WORK THIS PERMIT
NW Hoyt Street
910 NW Hoyt Street
912 NW Hoyt Street
904 NW Hoyt Street
RETAIL
Tenant Space D lobby
NO WORK THIS PERMIT
Tenant Space B
NO WORK THIS PERMIT
OFFICE 1
OFFICE 2
OFFICE 3
CONFERENCE ROOM
STORAGE
Tenant Space C
NO WORK THIS PERMIT
HVAC CLOSET
UNISEX RESTROOM
(x)Electrical Closet
(x)Fire Pump
(x)Exit Passageway
(x)Exit
(x)Trash Room
(x)Bicycle parking for 2 bicycles
property line
NW 9th Avenue
30'-0"
A
B
C
D
E
F