BOOK 20, PAGE 190

Book 20 Page 190

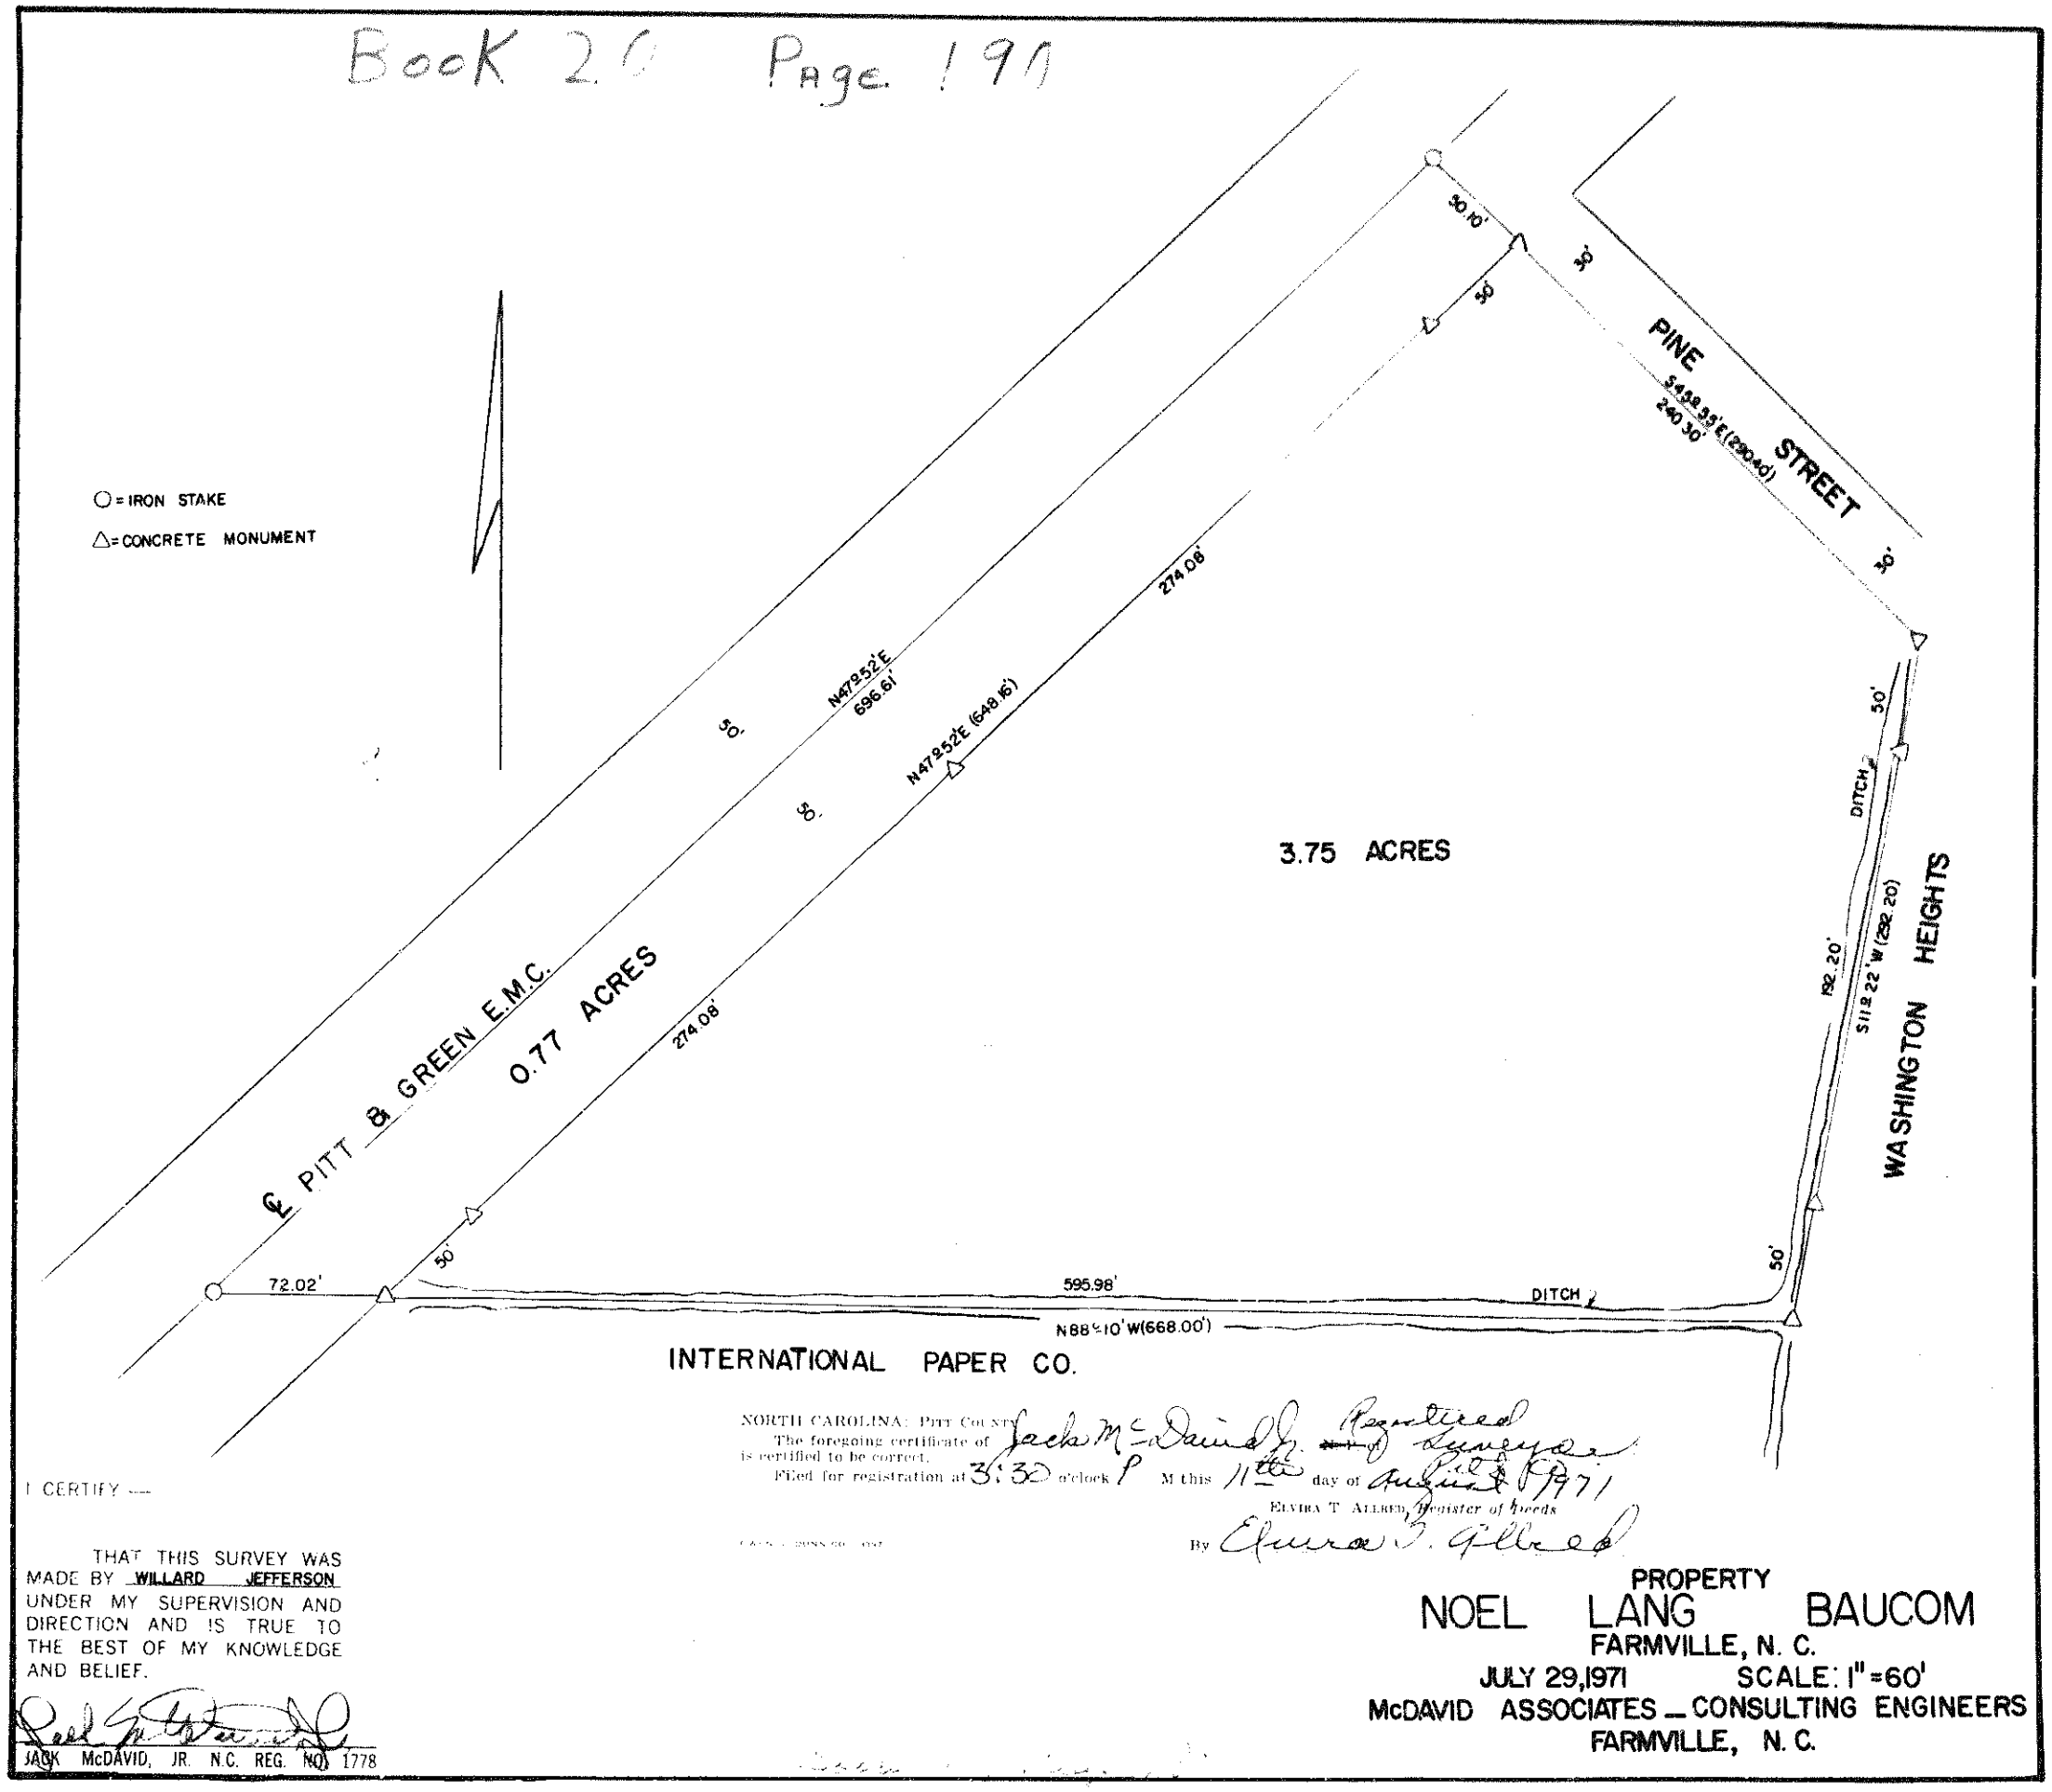

NORTH CAROLINA: PITT COUNTY
The foregoing certificate of Jack McDavid Jr. Registered Surveyor is certified to be correct.
Filed for registration at 3:30 o'clock P M this 11th day of August 1971
ELVIRA T. ALLRED, Register of Deeds
By Elvira T. Allred

I CERTIFY —

THAT THIS SURVEY WAS MADE BY WILLARD JEFFERSON UNDER MY SUPERVISION AND DIRECTION AND IS TRUE TO THE BEST OF MY KNOWLEDGE AND BELIEF.

JACK McDAVID, JR. N.C. REG. NO. 1778

PROPERTY
NOEL LANG BAUCOM
FARMVILLE, N. C.
JULY 29,1971 SCALE: 1" = 60'
McDAVID ASSOCIATES — CONSULTING ENGINEERS
FARMVILLE, N. C.