ORIGINAL SURVEY

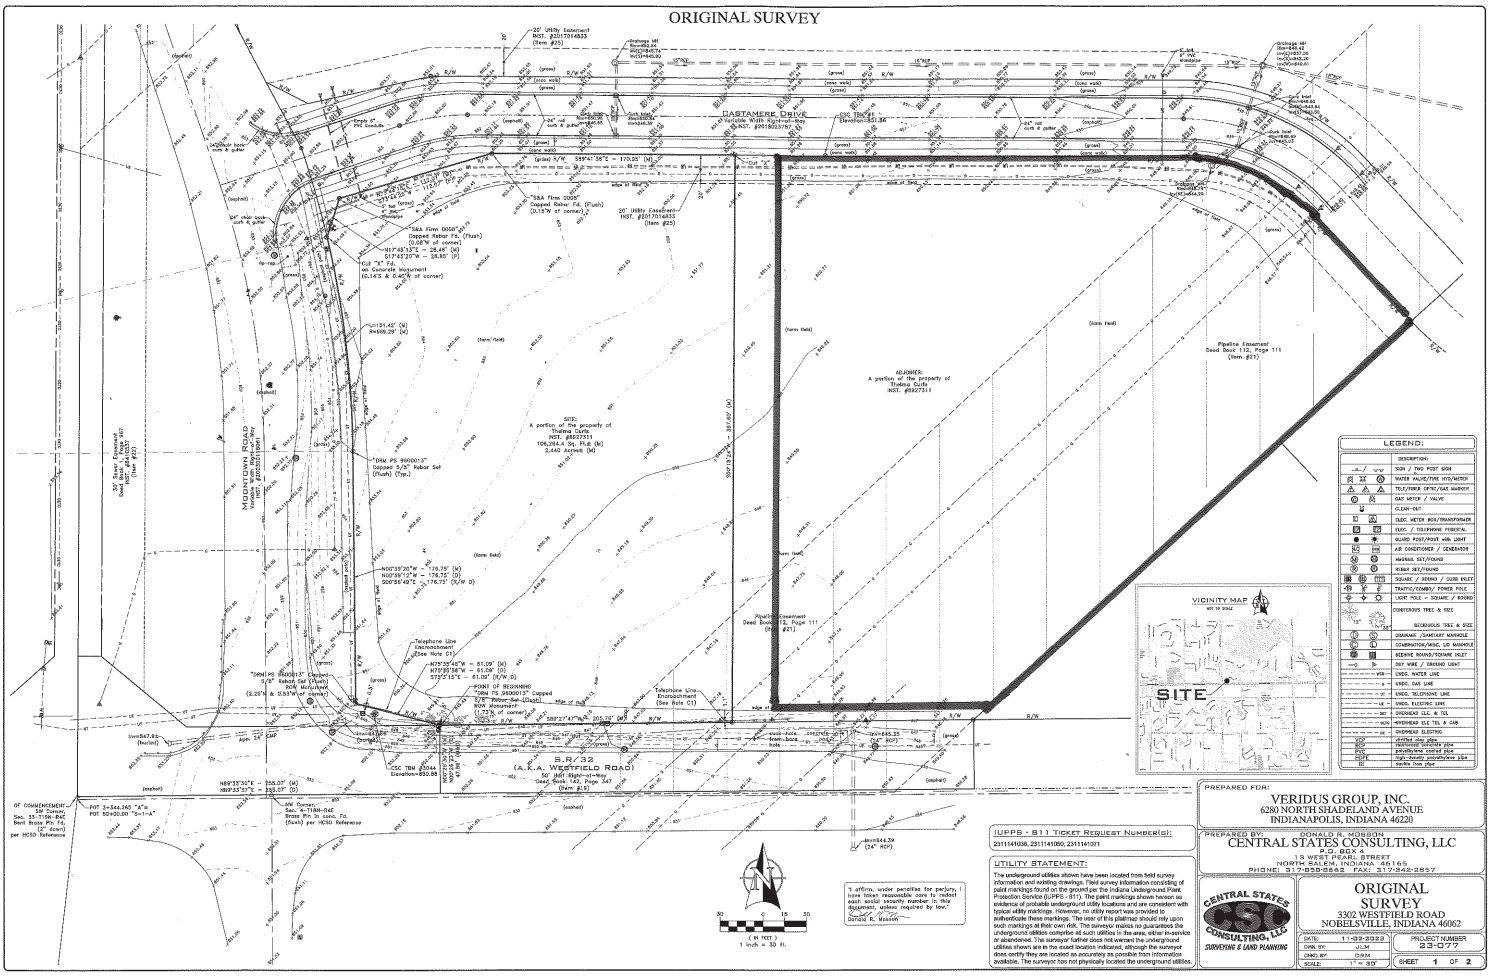

PREPARED FOR:

VERIDUS GROUP, INC.
6280 NORTH SHADELAND AVENUE
INDIANAPOLIS, INDIANA 46220

PREPARED BY: DONALD R. MOSSON
CENTRAL STATES CONSULTING, LLC
P.O. BOX 4
13 WEST PEARL STREET
NORTH SALEM, INDIANA 46165
PHONE: 317-858-8662 FAX: 317-848-2857

CENTRAL STATES CSC CONSULTING, LLC
SURVEYING & LAND PLANNING

ORIGINAL SURVEY
3302 WESTFIELD ROAD
NOBLESVILLE, INDIANA 46062

DATE: 11-22-2022	PROJECT NUMBER 23-077
DWN. BY: JLM	
CHKD. BY: DRM	
SCALE: 1" = 30'	SHEET 1 OF 2

IUPPS - 811 TICKET REQUEST NUMBER(S):
231114038, 231114060, 231114071

UTILITY STATEMENT:

The underground utilities shown have been located from field survey information and existing drawings. Field survey information consisting of paint markings found on the ground per the Indiana Underground Plant Protection Service (IUPPS - 811). The paint markings shown hereon as evidence of probable underground utility locations and are consistent with typical utility markings. However, no utility report was provided to authenticate these markings. The user of this plat/map should rely upon such markings at their own risk. The surveyor makes no guarantees the underground utilities comprise all such utilities in the area, either in-service or abandoned. The surveyor further does not warrant the underground utilities shown are in the exact location indicated, although the surveyor does certify they are located as accurately as possible from information available. The surveyor has not physically located the underground utilities.

"I affirm, under penalties for perjury, I have taken reasonable care to redact each social security number in this document, unless required by law."
Donald R. Mosson