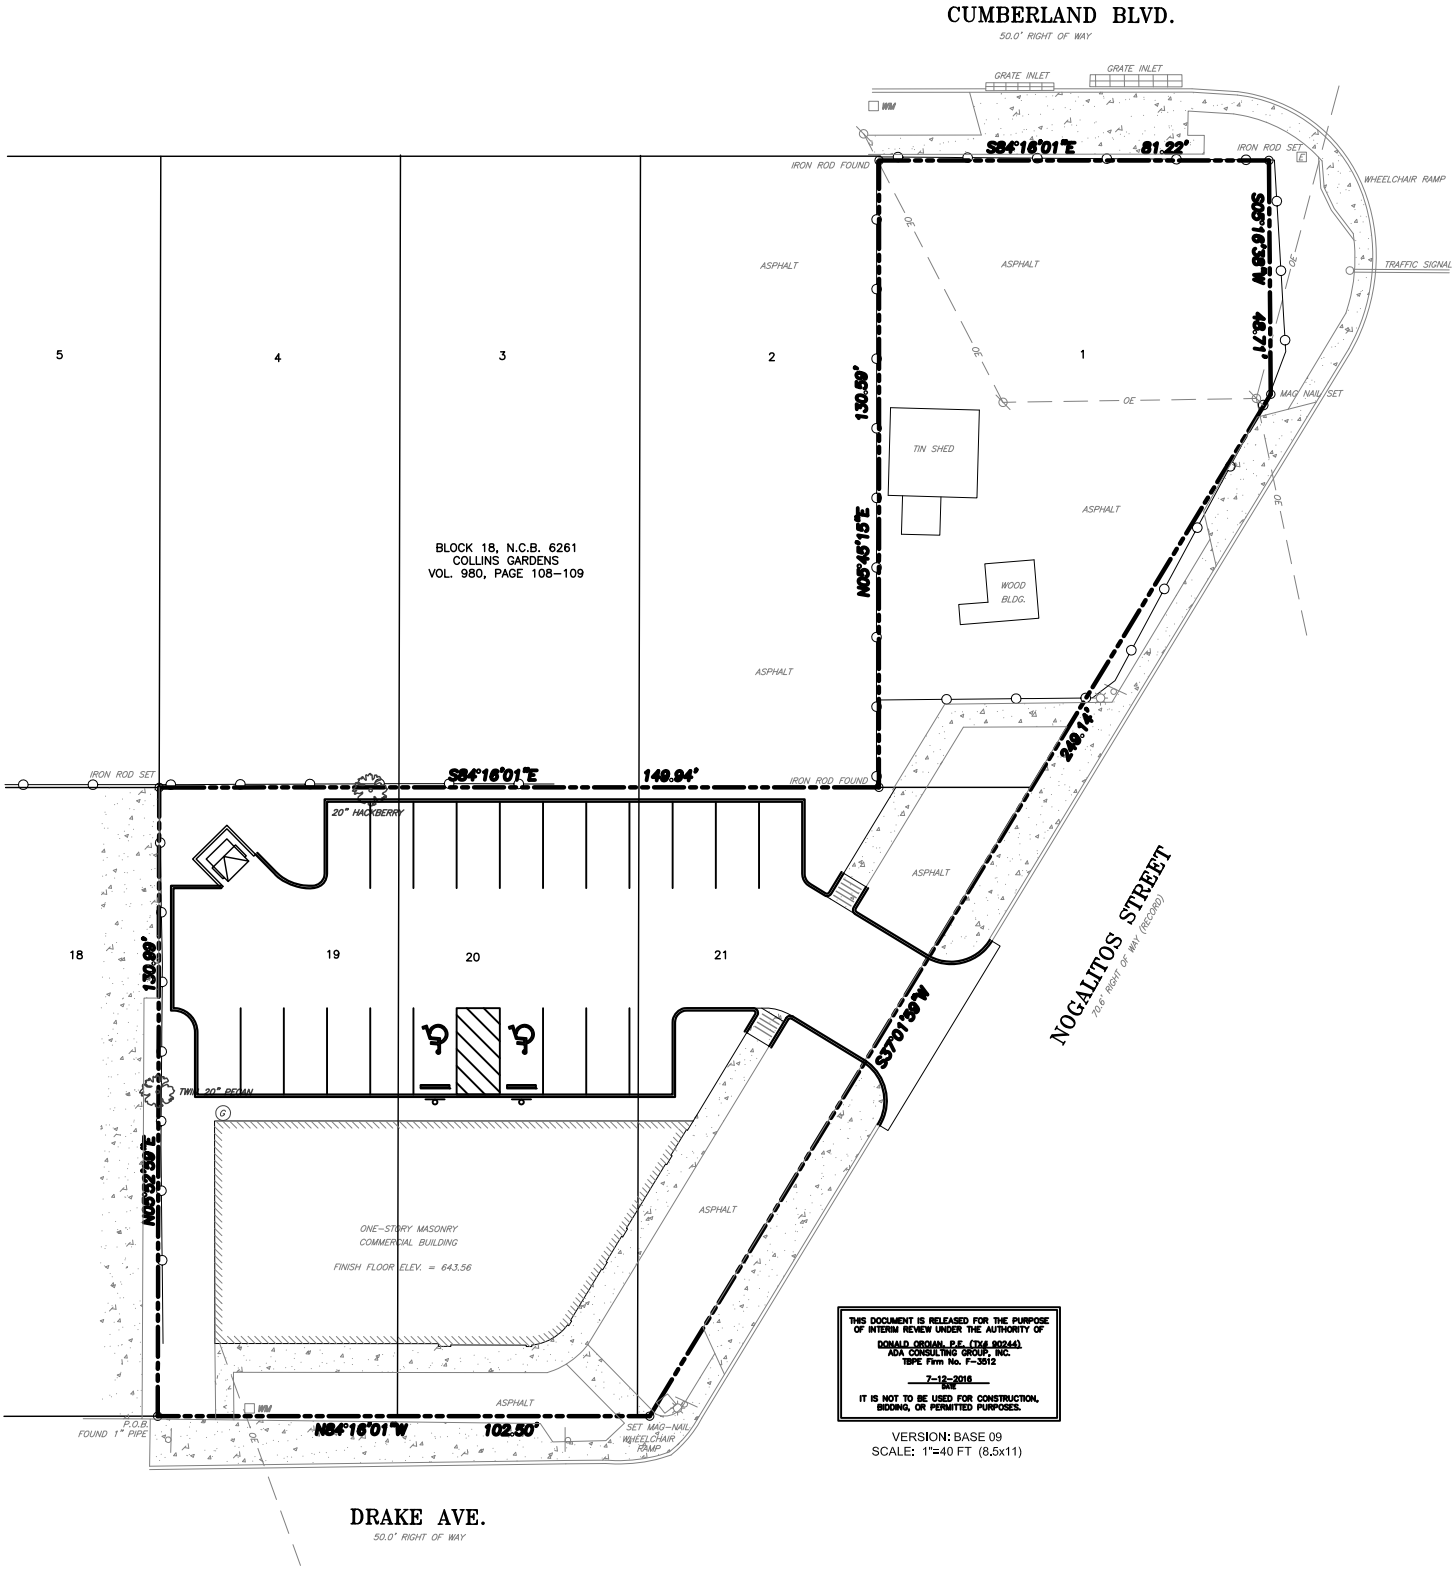

THIS DOCUMENT IS RELEASED FOR THE PURPOSE OF INTERIM REVIEW UNDER THE AUTHORITY OF
DONALD ORGIAN, P.E. (TX# 90244)
ADA CONSULTING GROUP, INC.
TBPE Firm No. F-3512
7-12-2016
DATE
IT IS NOT TO BE USED FOR CONSTRUCTION, BIDDING, OR PERMITTED PURPOSES.

VERSION: BASE 09
SCALE: 1"=40 FT (8.5x11)