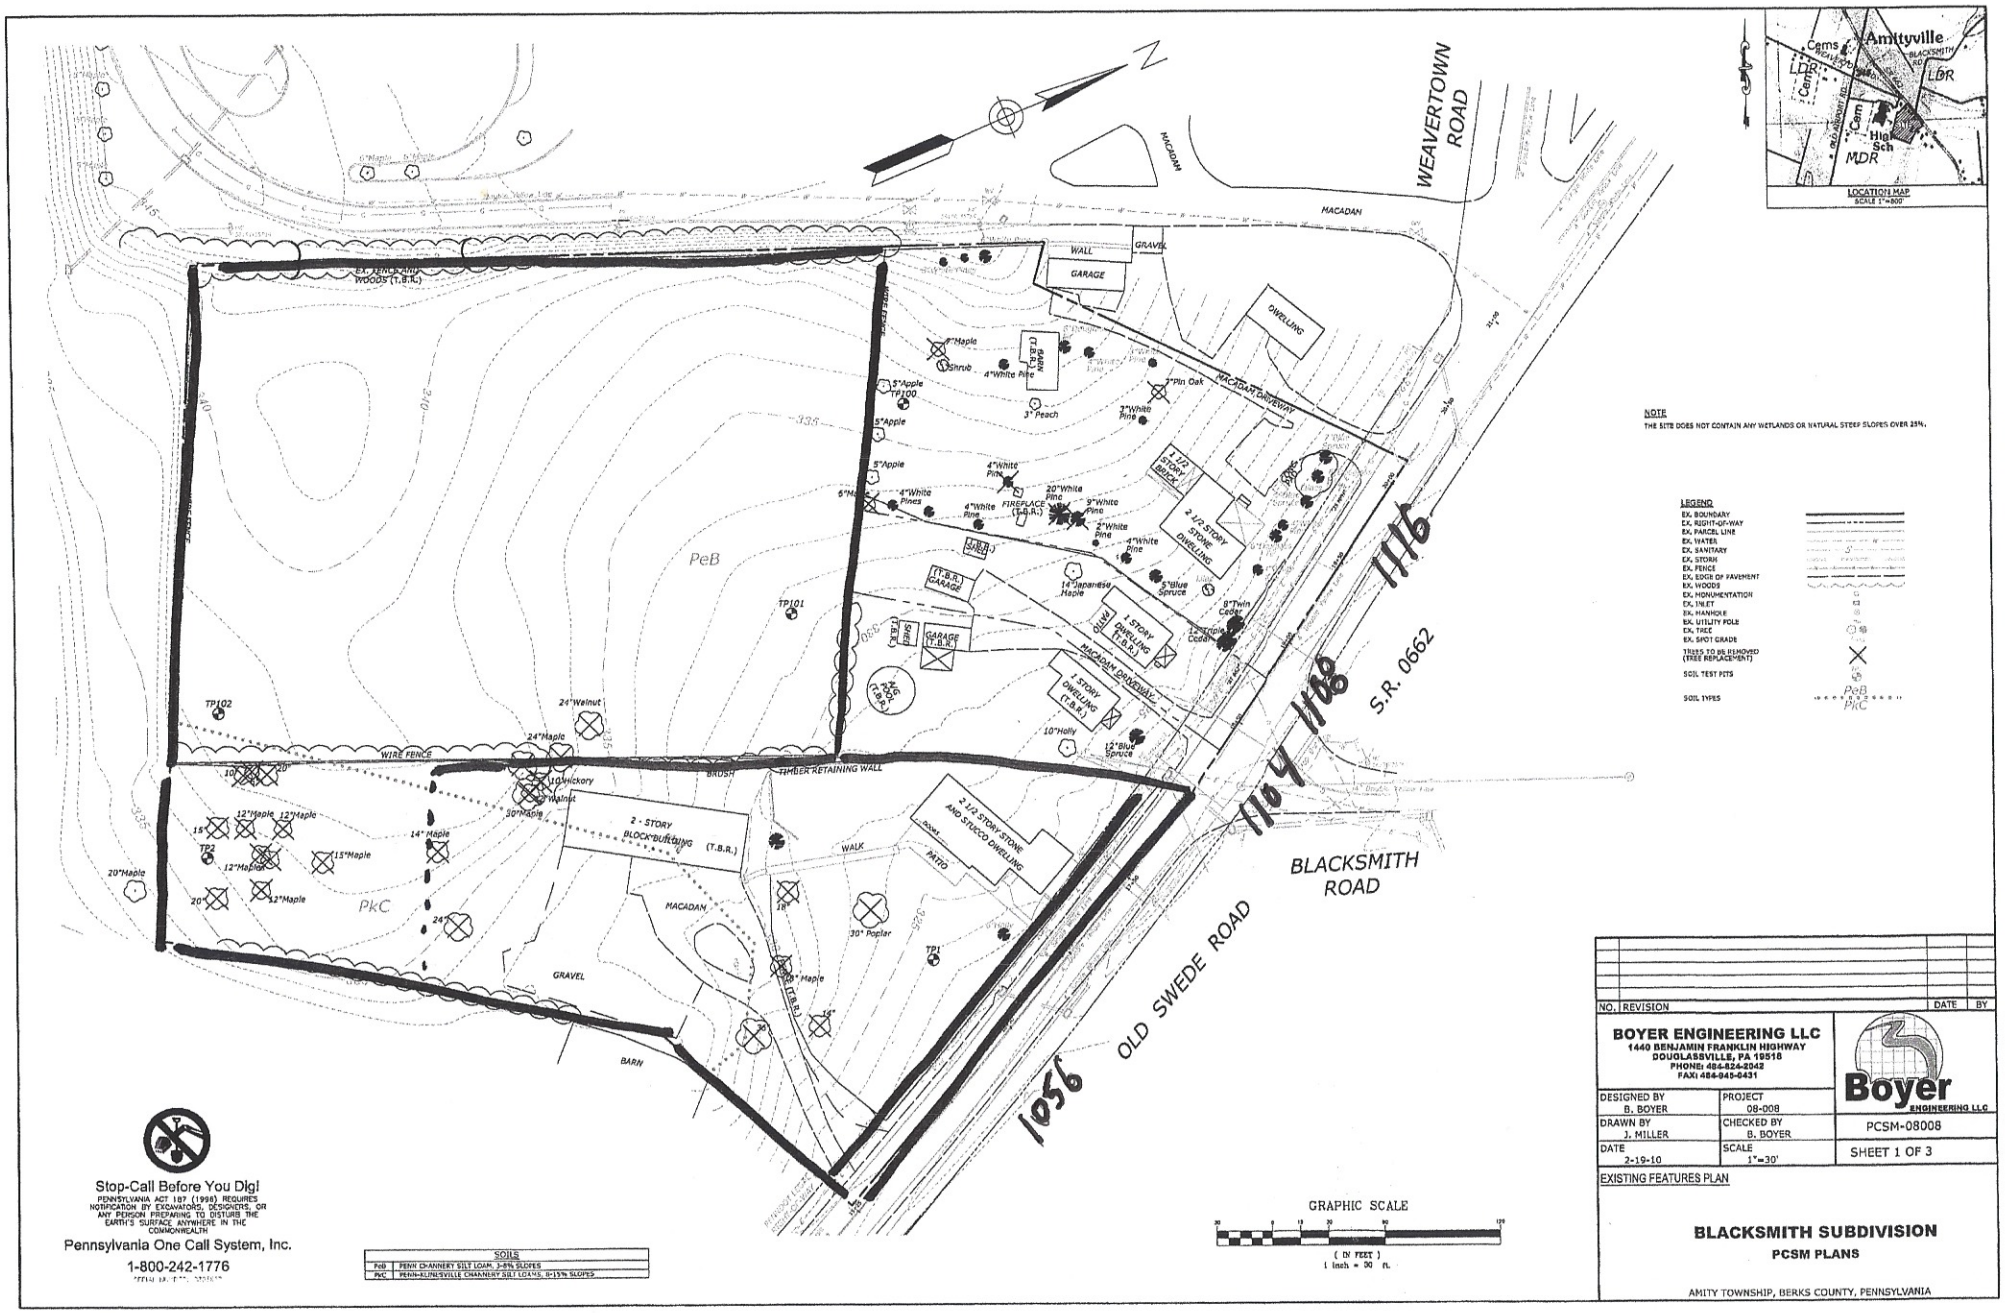

Stop-Call Before You Dig!
PENNSYLVANIA ACT 187 (1998) REQUIRES NOTIFICATION BY EXCAVATORS, DESIGNERS, OR ANY PERSON PREPARING TO DISTURB THE EARTH'S SURFACE ANYWHERE IN THE COMMONWEALTH
Pennsylvania One Call System, Inc.
1-800-242-1776

SOILS	
PeB	PENN CHANNERY SILT LOAM, 3-8% SLOPES
PkC	PENN-KLINESVILLE CHANNERY SILT LOAMS, 8-15% SLOPES

NO.	REVISION	DATE	BY

BOYER ENGINEERING LLC
1440 BENJAMIN FRANKLIN HIGHWAY
DOUGLASSVILLE, PA 19518
PHONE: 484-824-2942
FAX: 484-949-0431

Boyer ENGINEERING LLC

DESIGNED BY B. BOYER	PROJECT 08-008	PCSM-08008
DRAWN BY J. MILLER	CHECKED BY B. BOYER	
DATE 2-19-10	SCALE 1"=30'	SHEET 1 OF 3

EXISTING FEATURES PLAN

BLACKSMITH SUBDIVISION
PCSM PLANS

AMITY TOWNSHIP, BERKS COUNTY, PENNSYLVANIA