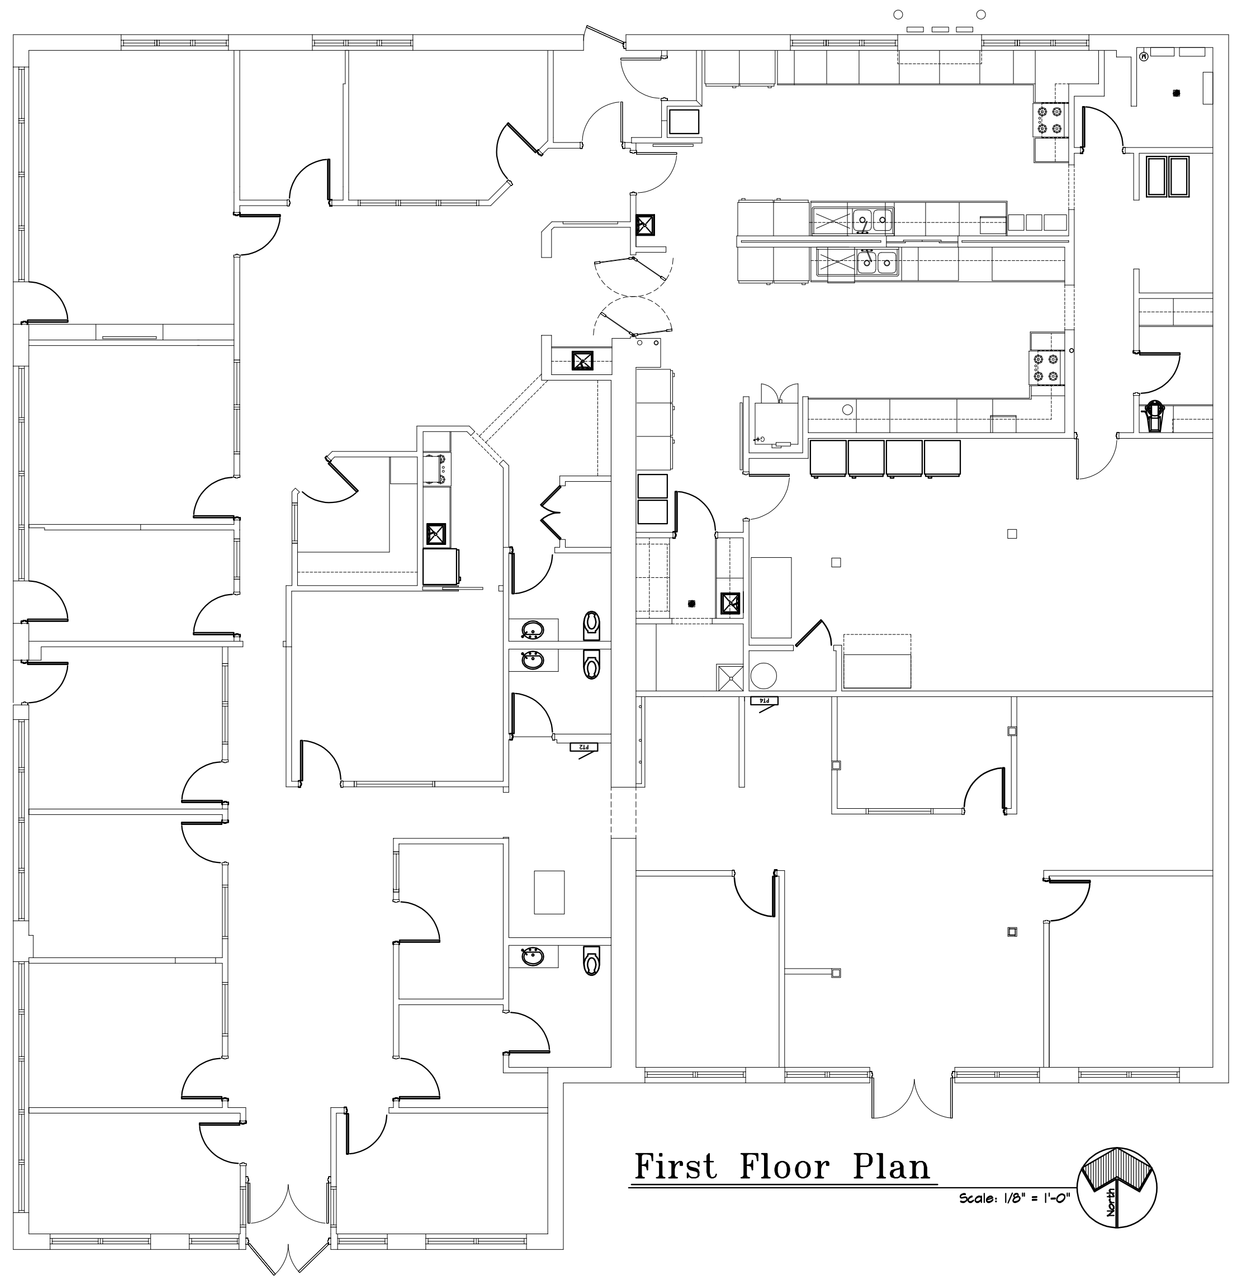

First Floor Plan

Scale: 1/8" = 1'-0"

Architects
By
Design, PC

109 Ogden Avenue
Clarendon Hills
Illinois 60514

(630) 323-9604 (p)
(630) 323-9615 (f)

randyk@
architectsbydesign.com

Burcor Properties

500 West Burlington Avenue
Lagrange, Illinois 60525

File No:	Date:
	2-3-22

Checked:	Drawn:
R.W.K.	M.J.H.

REVISIONS

STAMP:

SHEET NO:

A-1

1 OF SHEETS

COPYRIGHT © 2022
ARCHITECTS BY DESIGN, P.C.