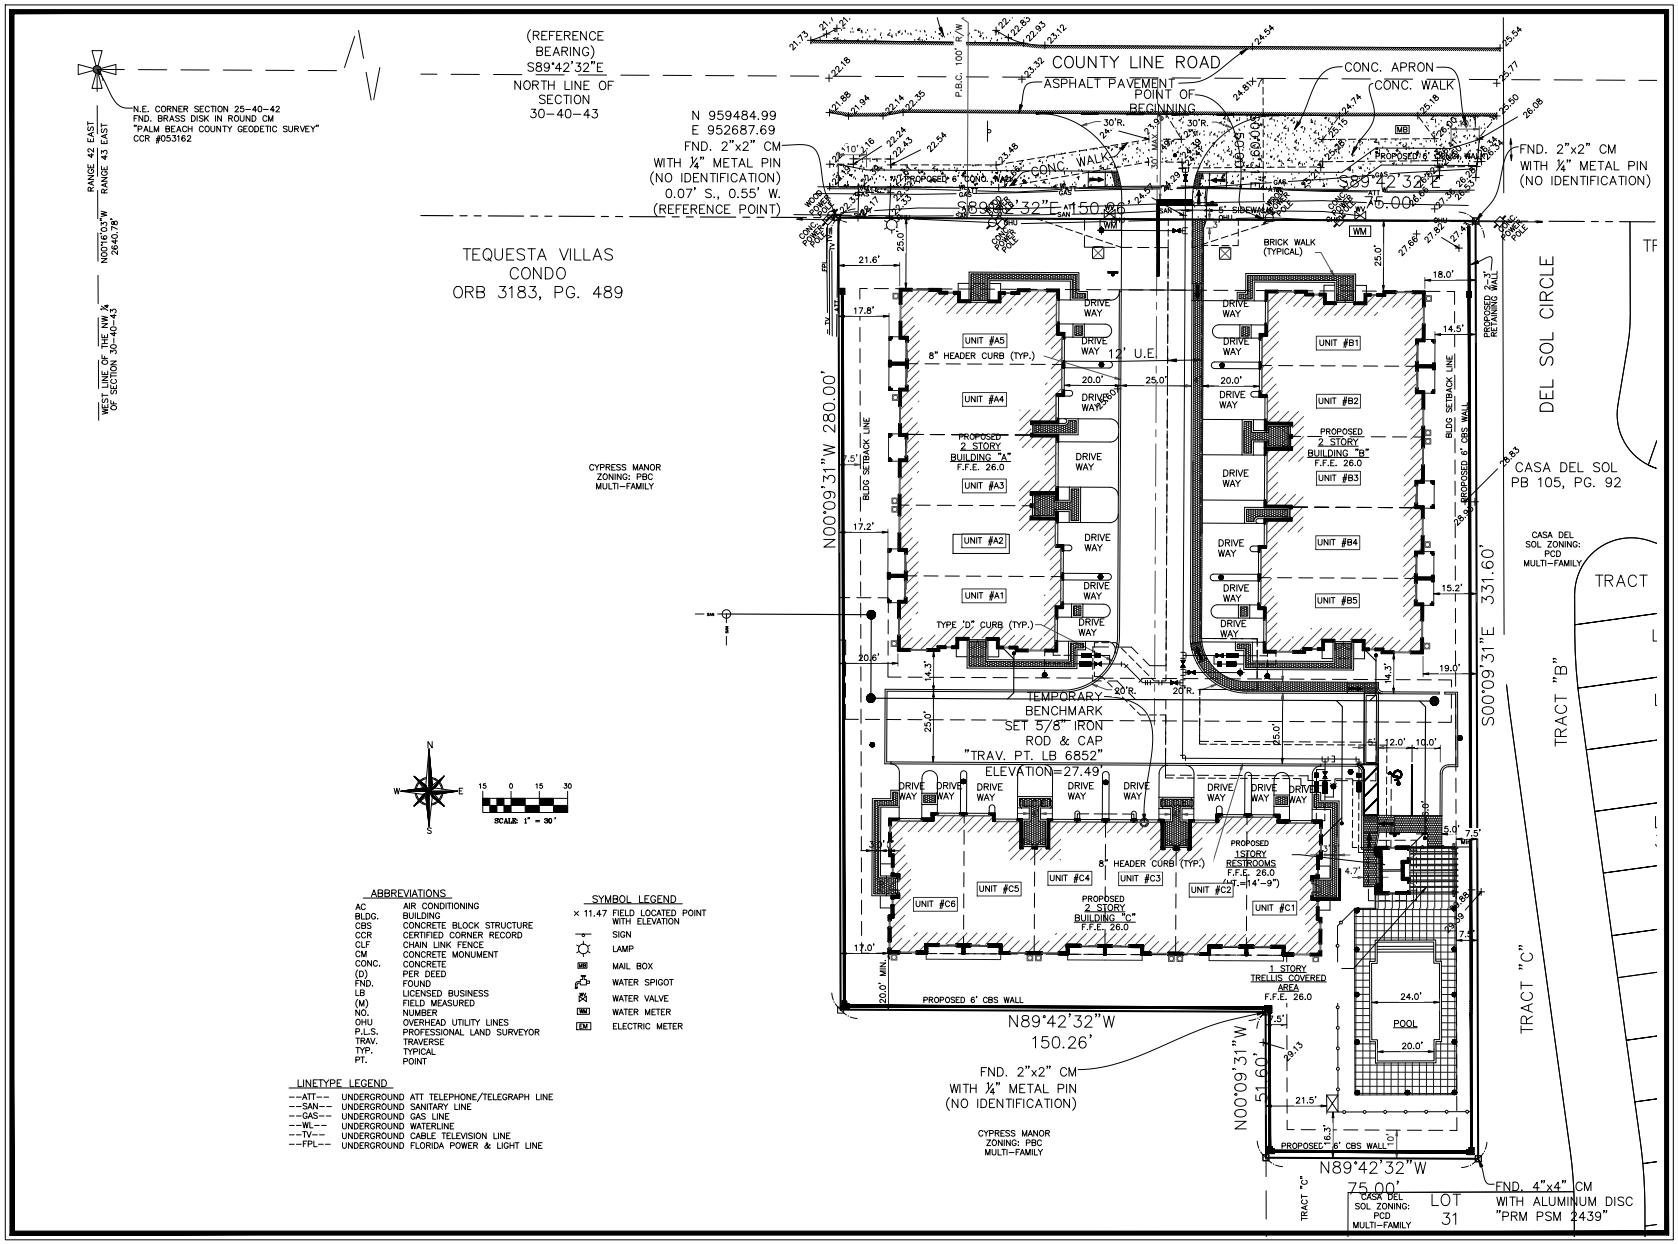

ABBREVIATIONS

AC	AIR CONDITIONING
BLDG.	BUILDING
CBS	CONCRETE BLOCK STRUCTURE
CCR	CERTIFIED CORNER RECORD
CLF	CHAIN LINK FENCE
CM	CONCRETE MONUMENT
CONC.	CONCRETE
(D)	PER DEED
FND.	FOUND
LB	LICENSED BUSINESS
(M)	FIELD MEASURED
NO.	NUMBER
OHU	OVERHEAD UTILITY LINES
P.L.S.	PROFESSIONAL LAND SURVEYOR
TRAV.	TRAVERSE
TYP.	TYPICAL
PT.	POINT

SYMBOL LEGEND

× 11.47	FIELD LOCATED POINT WITH ELEVATION
	SIGN
	LAMP
MB	MAIL BOX
	WATER SPIGOT
	WATER VALVE
WM	WATER METER
EM	ELECTRIC METER

LINETYPE LEGEND

--ATT--	UNDERGROUND ATT TELEPHONE/TELEGRAPH LINE
--SAN--	UNDERGROUND SANITARY LINE
--GAS--	UNDERGROUND GAS LINE
--WL--	UNDERGROUND WATERLINE
--TV--	UNDERGROUND CABLE TELEVISION LINE
--FPL--	UNDERGROUND FLORIDA POWER & LIGHT LINE

BETSY LINDSAY, INC.
SURVEYING AND MAPPING
208 N. U.S. 1, UNIT 8 TEQUESTA, FLORIDA 33469
(561)575-5275 (561)575-4324 FAX
LICENSED BUSINESS NO. 6852

DATE	REVISIONS
8/14/14	ADD TITLE INFO
9/18/14	REVISE CERT.
1/13/15	REV. SCRIVENERS ERROR
3/3/15	ADD ALSO DESC. LEGAL
4/7/15	REVISED PER COMMENTS
1/30/16	ADD UTILITY LOCATE
2/3/16	CHANGE CERTIFICATION
8/23/16	ADD PROPOSED SITE DATA

DATE 07/24/2014
SCALE 1"=20'
FIELD BK. PBC 38/31-35
DRAWN BY D.B.
CHECKED BY E.A.L.

A PORTION OF GOVERNMENT LOT 1, SECTION 30, TOWNSHIP 40 SOUTH, RANGE 43 EAST – PALM BEACH COUNTY, FLORIDA

BOUNDARY SURVEY

WITH IMPROVEMENTS

SHEET NO. 2 OF 2 SHEETS
PROJECT NO. 14-61

8314 projects\14-61\county\drawing\BND-site-layout.dwg, Sheet 2, 8/18/2016 8:46:37 AM, JOHNLiner, DWG To PDF.pc3