# CITY OF THOUSAND OAKS

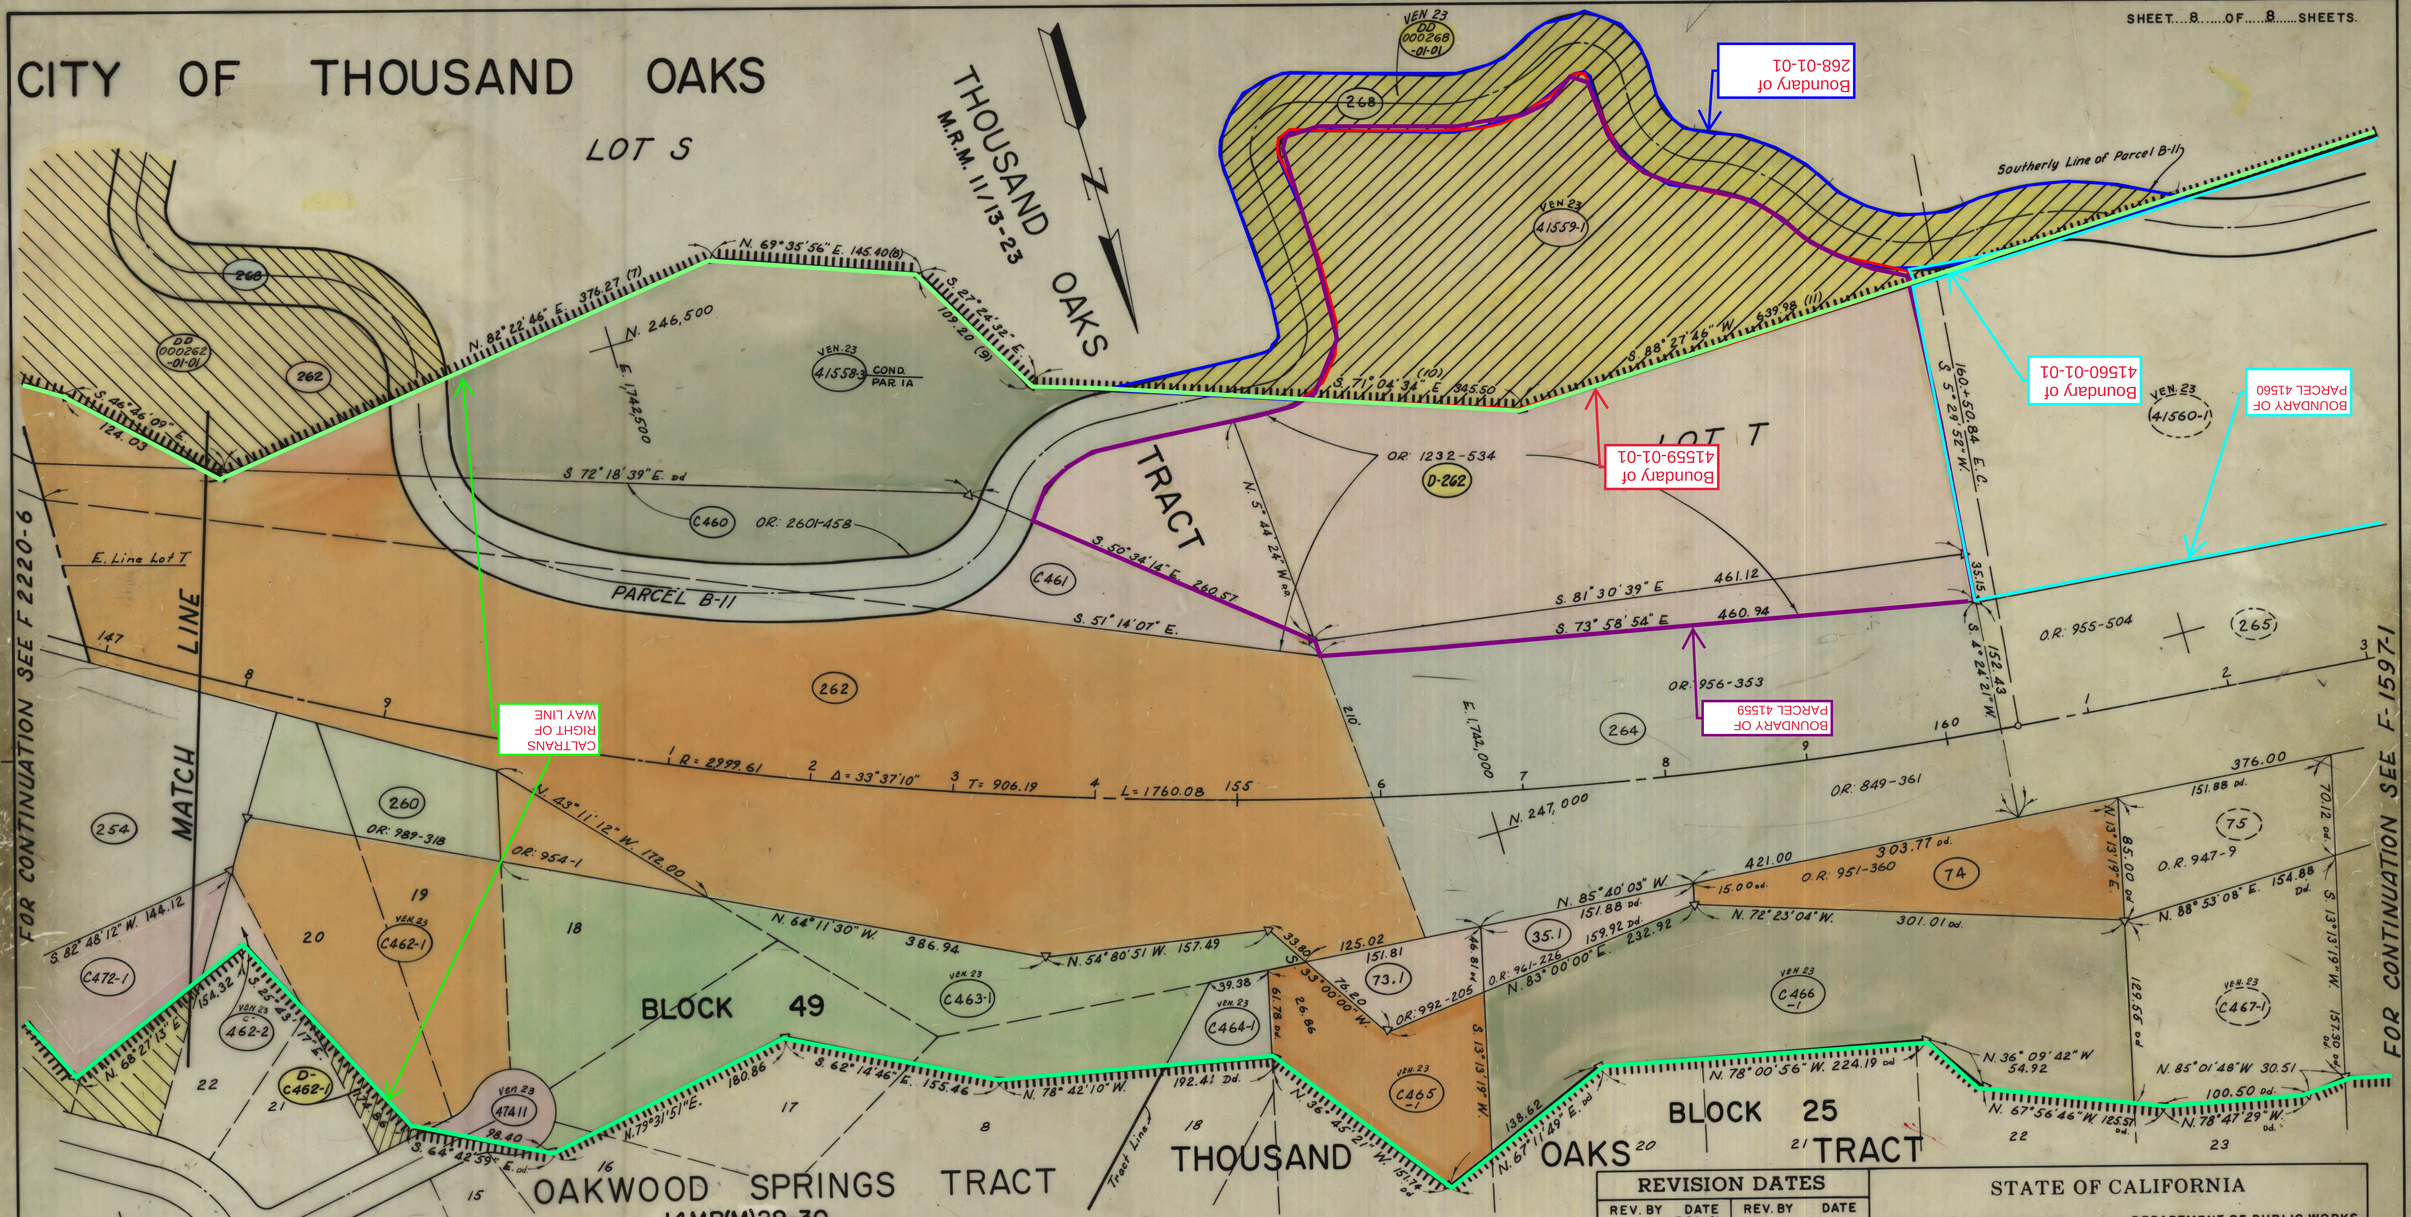


| PARCEL NO. | GRANTOR OR GRANTEE | INST. | RECORDING DATA DATE | RECORDING DATA O.R. | PARCEL NO. | GRANTOR OR GRANTEE | INST. | RECORDING DATA DATE | RECORDING DATA O.R. |
|---|---|---|---|---|---|---|---|---|---|
| 35.1 | F. D. Schmiedemann, et ux | Fee | 10-19-50 | 961-226 | C463-1 | M. V. Eastley | Fee | 5-28-68 | 3310-178 |
| 73.1 | H. H. Holland | Fee | 4-5-51 | 992-285 | C464-1 | N. T. Zuniga, et ux | Fee | 4-2-68 | 3285-185 |
| 74 | R. L. Frayo, et ux | Fee | 8-23-50 | 951-360 | C465-1 | Jack Kiass and Marilyn Jane Kiass | Fee | 4-13-69 | 3502-75 |
| | | | | | C466-1 | F. W. Carlson et ux | Fee | 12-2-69 | 3587-153 |
| 254 | J. D. Brewer, et ux | Fee | 4-24-50 | 927-481 | DD 000262 -01-01 | SEE F2220-6 | | | |
| 260 | True Hart | Fee | 3-19-51 | 989-318 | C472-1 | See F2220-6 | | | |
| 262 | O. G. Olivas, et ux | Fee | 9-6-50 | 954-1 | 41558-3 | BOWATT PROPERTIES, INC. | COND. FEE | 4-25-69 | 3475-384 |
| D262 | State to V. Leishman | D.D | 10-4-54 | 1232-534 | 41559-1 | O. J. Steioff, et ux | Fee | 4-22-68 | 3293-140 |
| 264 | G. W. Weeks, et ux | Fee | 9-21-50 | 956-353 | DD 000268 -01-01 | ST. TO ASIM ALTAMINI | D.D. | 1-29-76 | 4530-935 |
| | | | | | 268 | Merchants Holding Corp | Fee | 6-20-52 | 1072-506 |
| C460 | Trask Land Co. | Ease. | 8-11-64 | 2601-458 | 47411 | City of Thousand Oaks | Fee | 2-11-70 | 3620-526 |
| C461 | O. E. Evans, et ux | Fee | 1-22-64 | 2467-119 | C462-2 | Rose Ipp, et al | Fee | 8-26-70 | 3711-314 |
| C462-1 | K. Daniels, et al | Fee | 5-7-68 | 3301-133 | D-C462-1 | R. L. Mc Graw et ux | D.D. | 9-3-71 | 3859-569/570 |

| REVISION DATES | | | |
|---|---|---|---|
| REV. BY | DATE | REV. BY | DATE |
| | 5-20-91 | | |

STATE OF CALIFORNIA

TRANSPORTATION AGENCY (Old Ven-2-A) DEPARTMENT OF PUBLIC WORKS

DIVISION OF HIGHWAYS

7-Ven-101 P.M. 2.71

## RIGHT OF WAY RECORD MAP

F2220-7

SCALE 1" = 50'
DRAFT N.S.B.
RWPE R.V.C

FILE NO. ~~10285-C~~
DATE
APPROVED

LEGEND: A = Adjusted, M = Measured, Tr = Tract; ACCESS DENIAL LINE; TOP OF CUT; TOE OF FILL; Calc. = Calculated, C.C.M. = Coordinate Control Map; Dd. = Deed, DD. = Directors Deed

DATE.