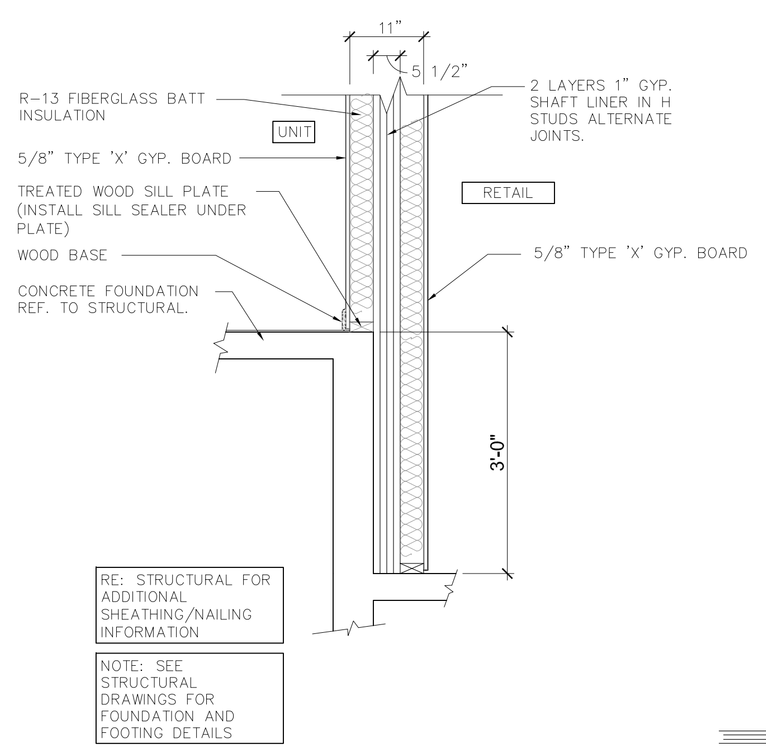

SECTION DETAIL - APART. / RETAIL SEPERATION WALL

SCALE 3/4" = 1'-0"

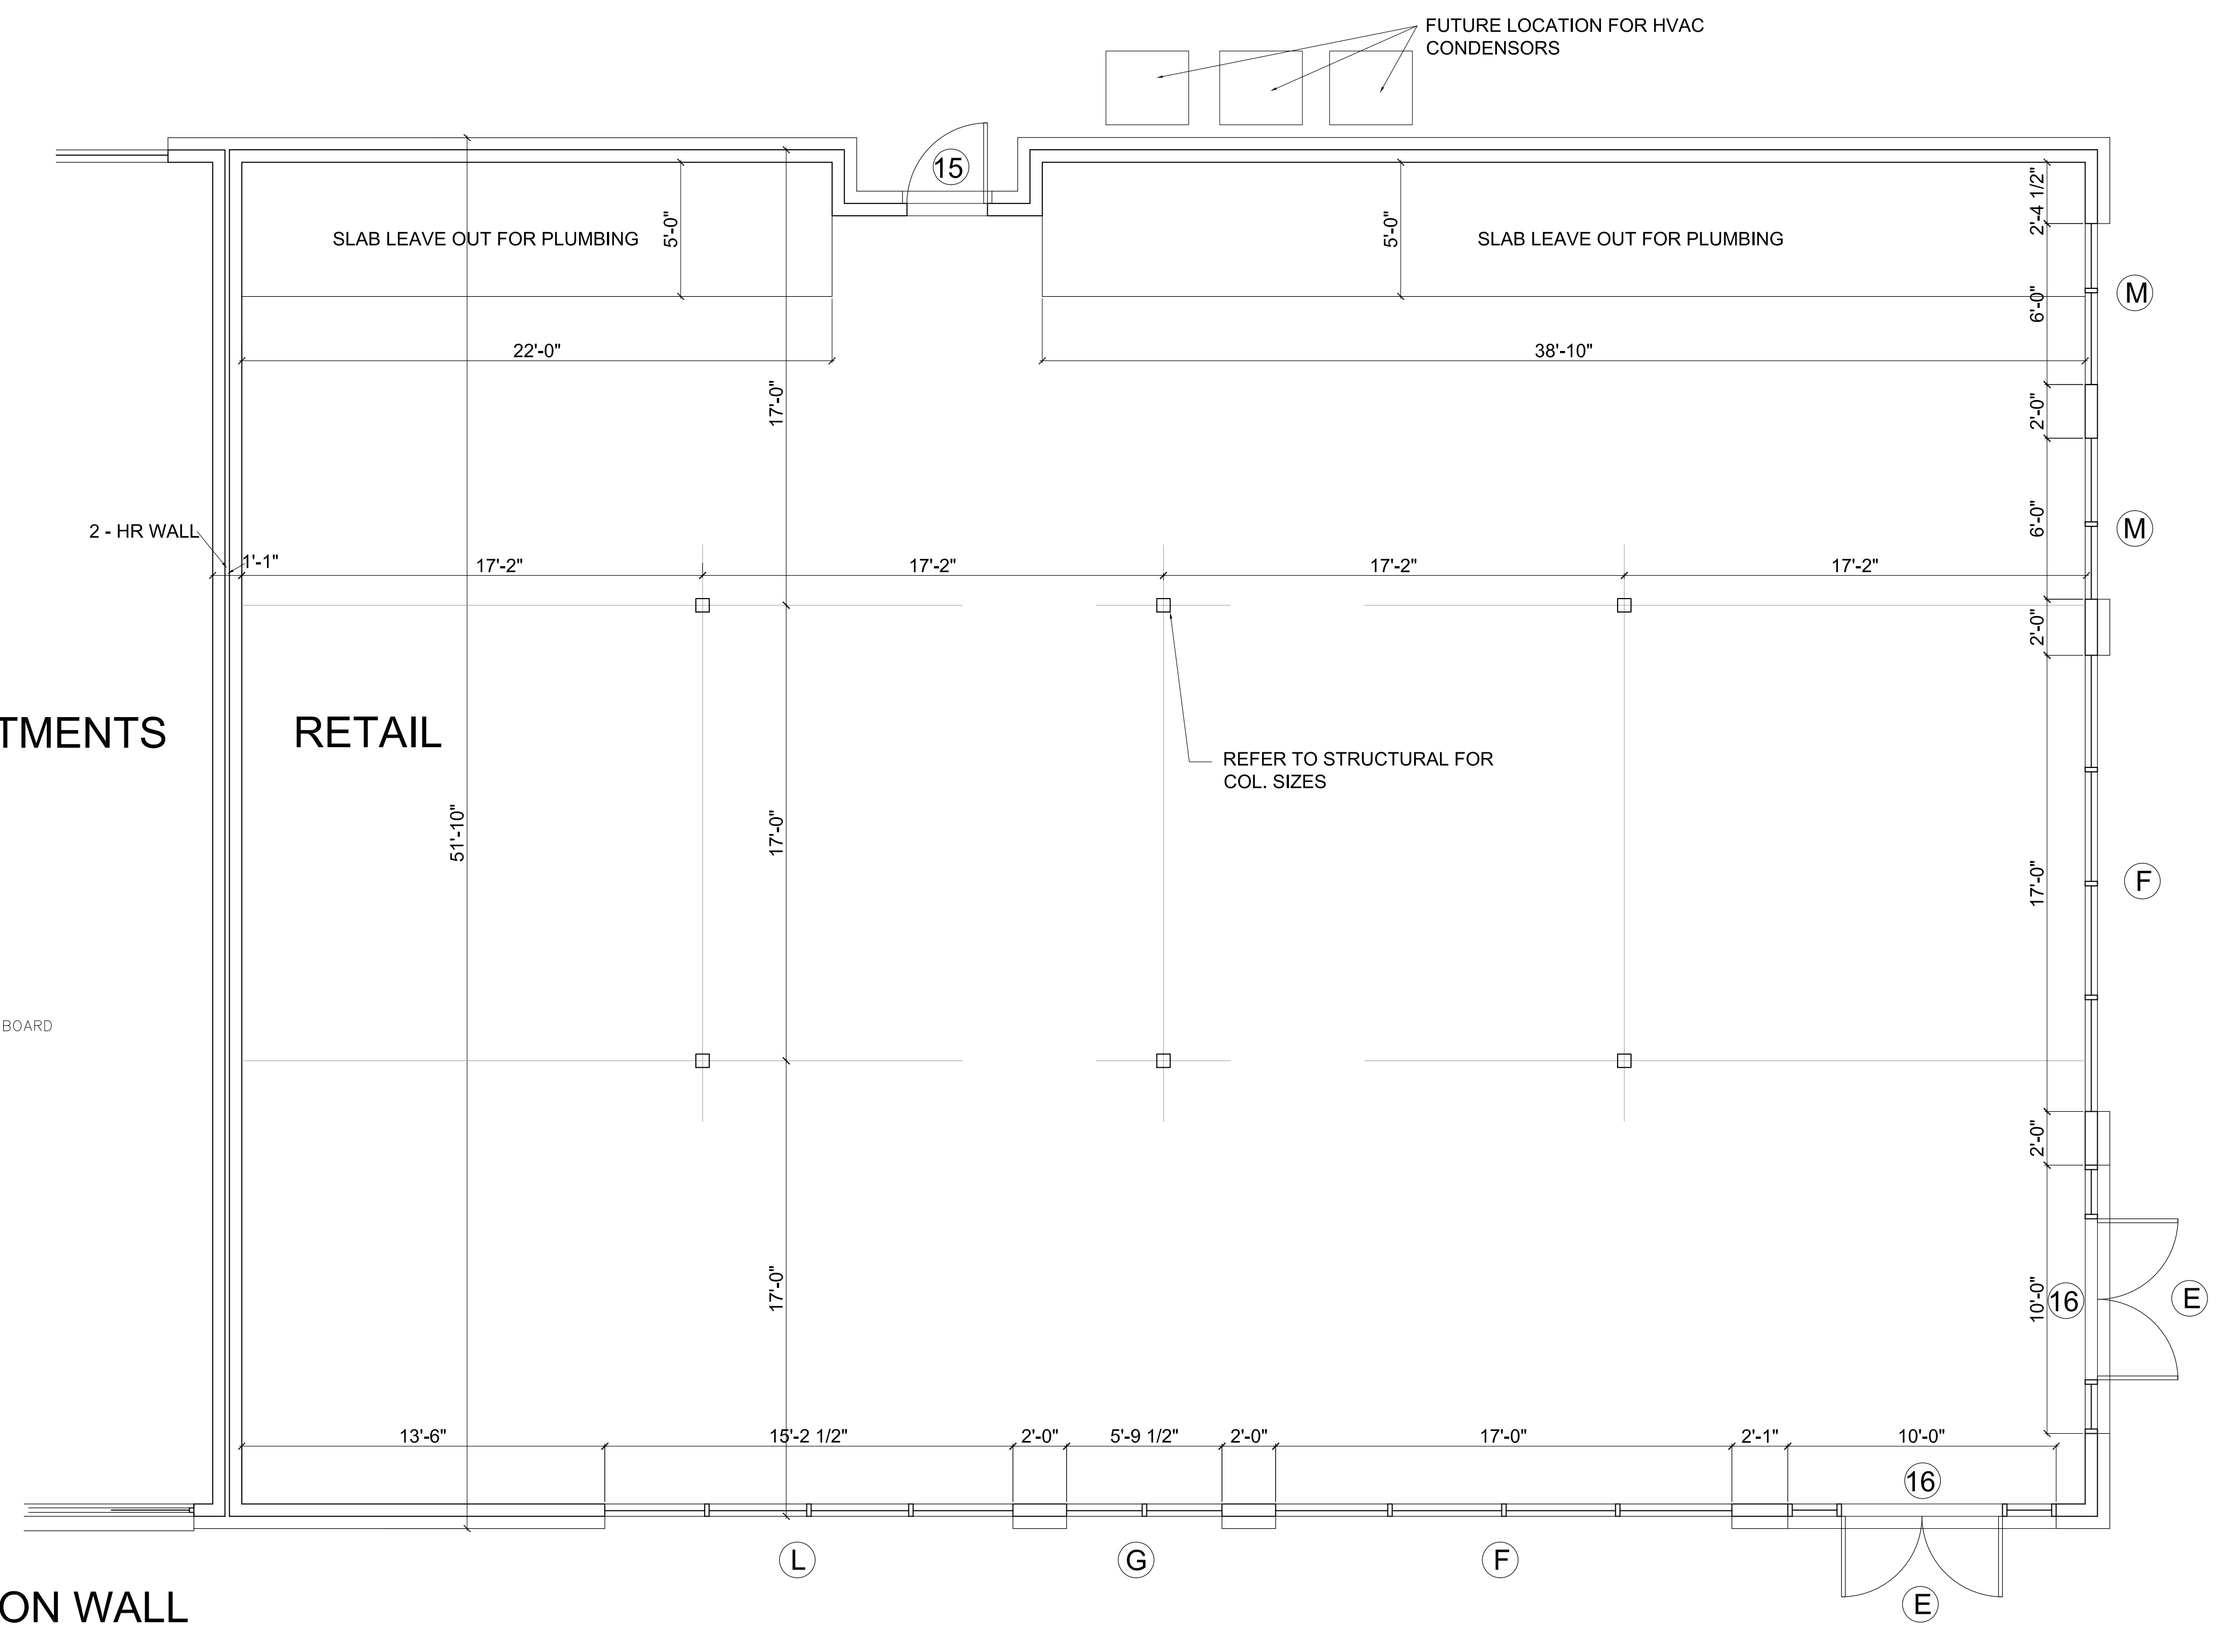

RETAIL GROUND LEVEL PLAN

SCALE 1/4" = 1'-0"

ARCHITECT
3001 S. HARDIN BLVD.
110-138
McKINNEY TEXAS 75070
CONTACT: ALLEN WHITWELL
ph. 469-219-0205
email: awhitwell2@gmail.com

Issue Date 02-17-2020
Revisions

WEST PARK APARTMENTS
TYLER, TEXAS

REGISTERED ARCHITECT
ALLEN WHITWELL
5890
STATE OF TEXAS

Sheet Number
A-5.5