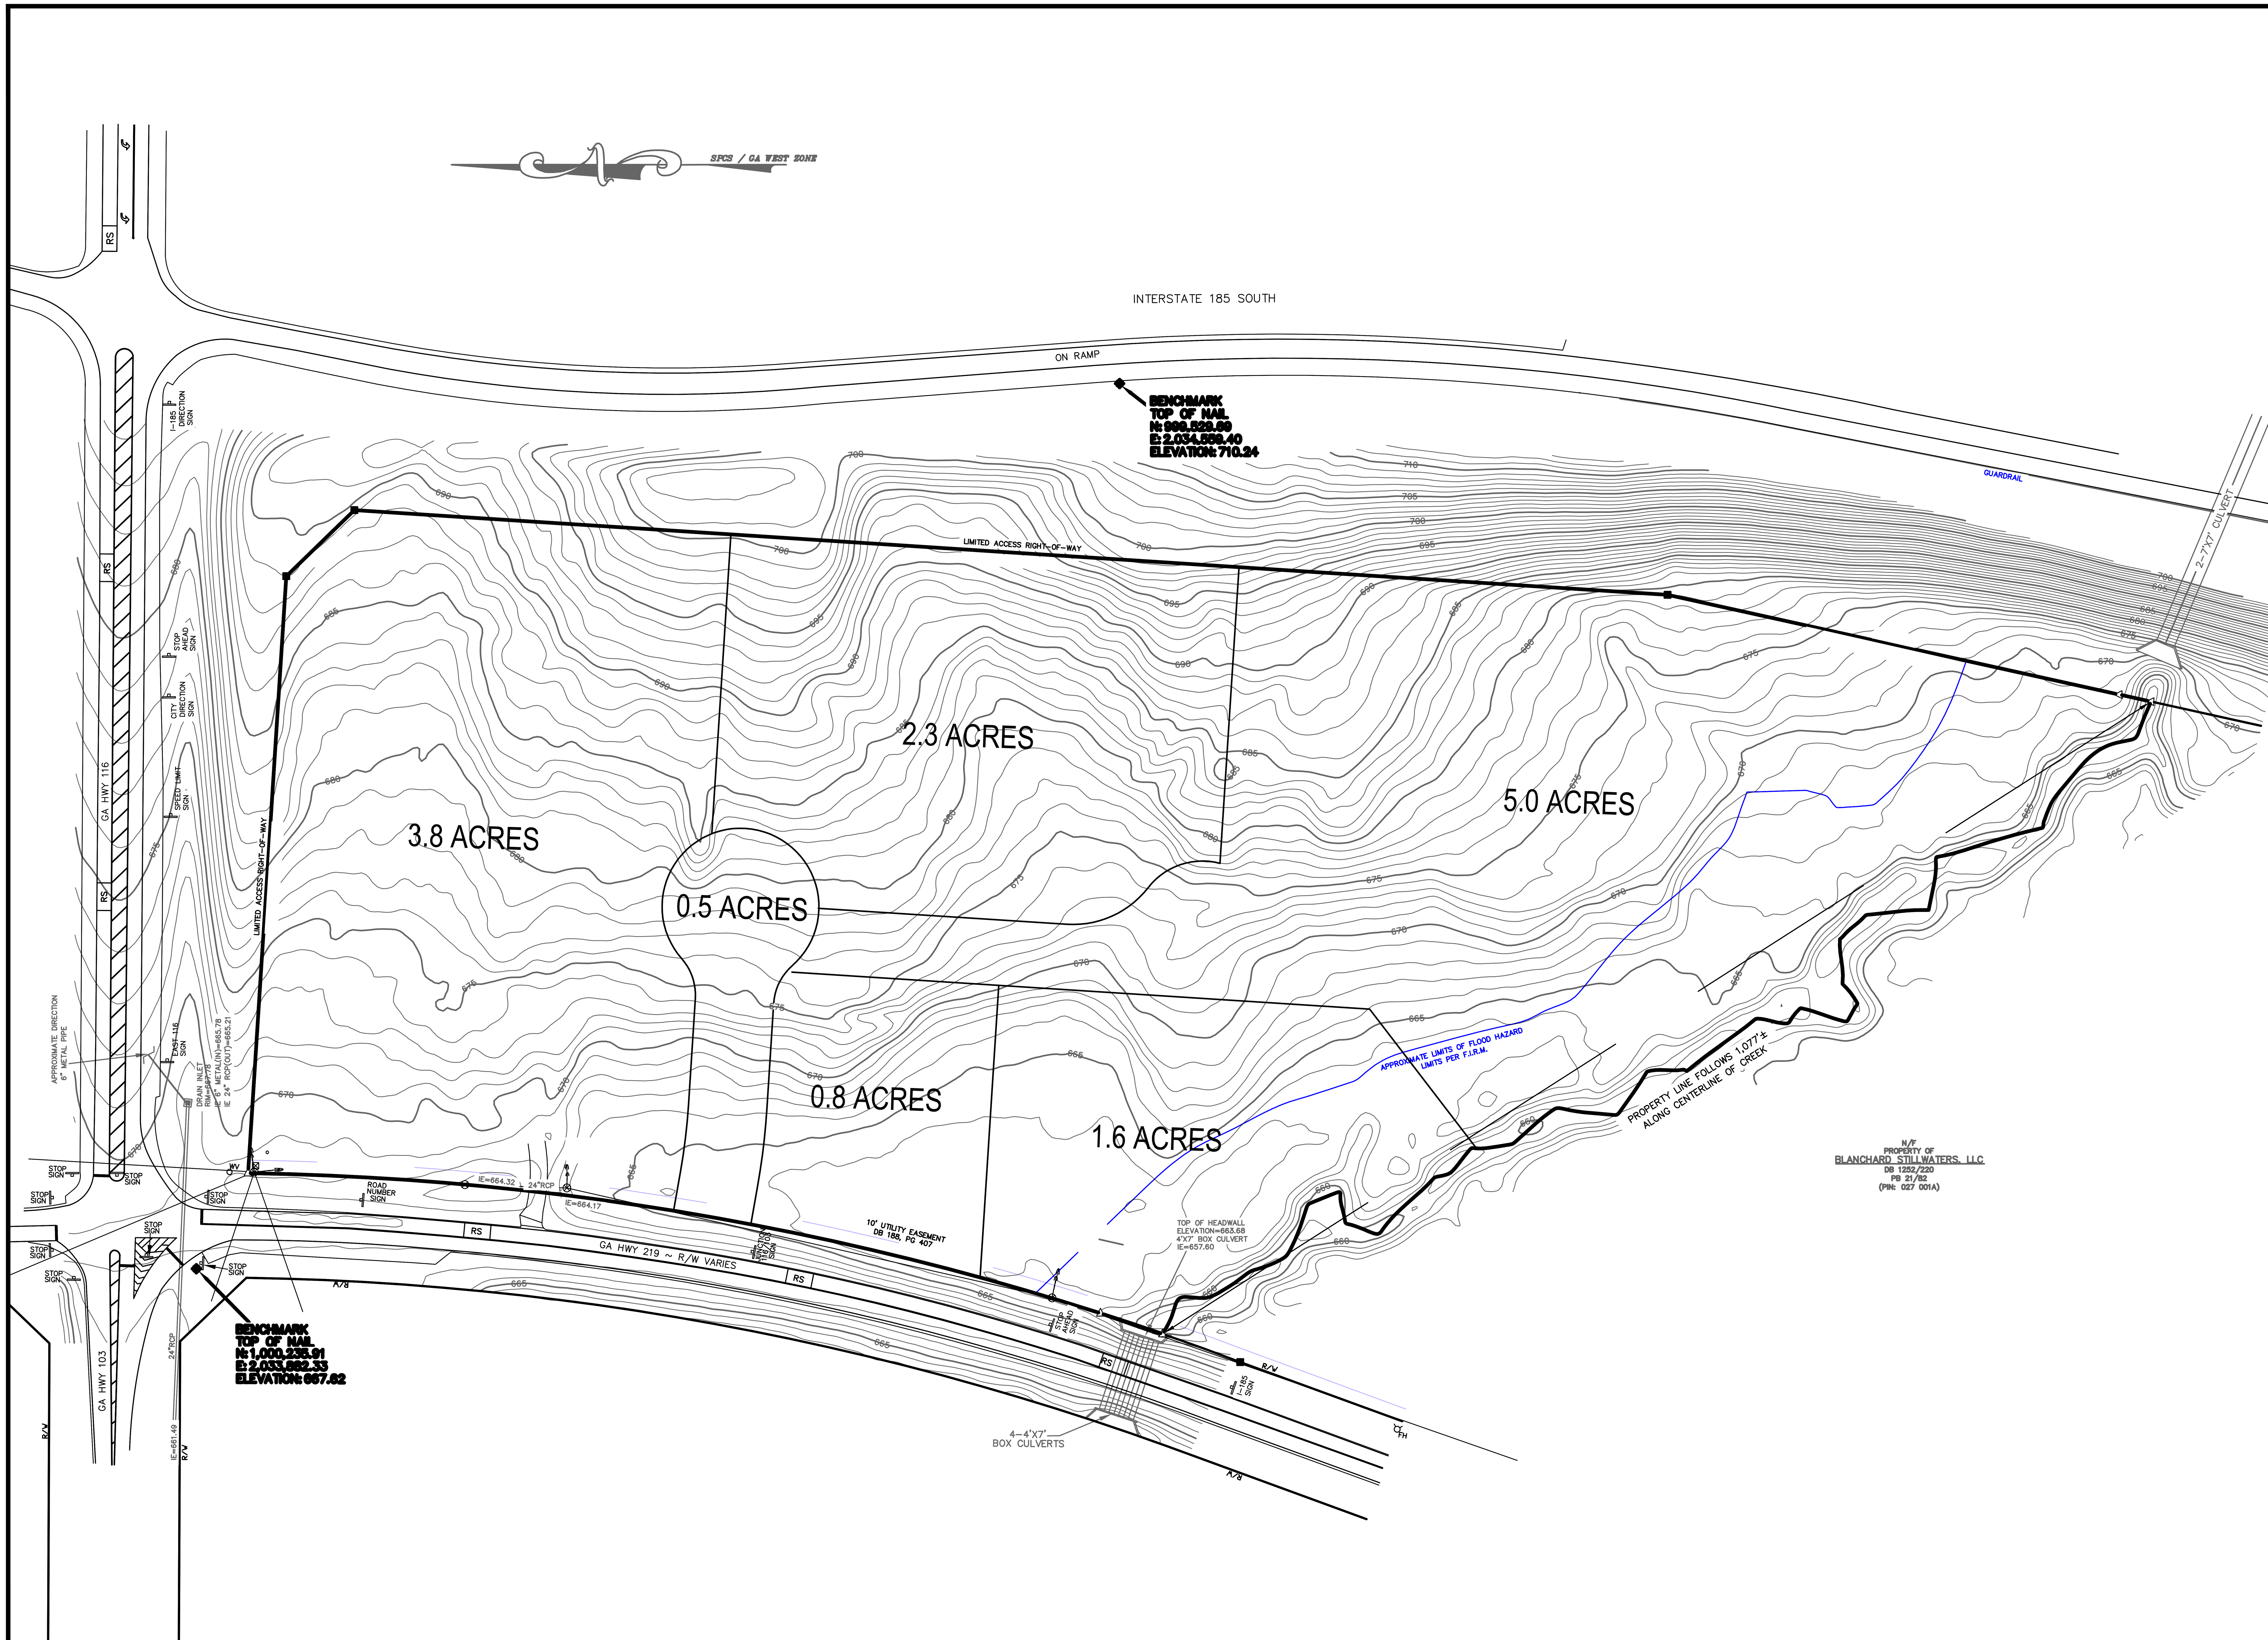

NOTICE: CONSTRUCTION SITE SAFETY IS THE SOLE RESPONSIBILITY OF THE CONTRACTOR. NEITHER THE OWNER NOR THE ENGINEER SHALL BE EXPECTED TO ASSUME ANY RESPONSIBILITY FOR SAFETY OF THE WORK, OR PERSONS ENGAGED IN THE WORK, OR ANY NEARBY STRUCTURES, OR OF ANY OTHER PERSONS.

THE LOCATIONS OF EXISTING UNDERGROUND UTILITIES ARE SHOWN IN AN APPROXIMATE WAY ONLY AND HAVE NOT BEEN INDEPENDENTLY VERIFIED BY THE OWNER OR ITS REPRESENTATIVE. THE CONTRACTOR SHALL DETERMINE THE EXACT LOCATION OF ALL EXISTING UTILITIES BEFORE COMMENCING WORK, AND AGREES TO BE FULL RESPONSIBLE FOR ANY AND ALL DAMAGES WHICH MIGHT BE OCCASIONED BY THE CONTRACTOR'S FAILURE TO EXACTLY LOCATE AND PRESERVE ANY AND ALL UNDERGROUND UTILITIES.

24 HOUR CONTACT:
MR. RICK STALLINGS (706) 593-5990

CIVIL ENGINEER

CIVTERRA LLC
233 12TH STREET
SUITE 902-B
COLUMBUS, GA 31901
(229) 539-5515

CIVTERRA PROJECT NO. 2023-018

PROJECT

RICK STALLINGS
PARCEL 026 013
14.15 ACRES

PROJECT ADDRESS

GA HWY 219 AND GA HWY 116
HARRIS COUNTY , GEORGIA

OWNER

RDSDS LLC
P.O. BOX 9363
COLUMBUS, GA 31908
706-593-5990
CONTACT: MR. RICK STALLINGS

DATE

2/10/2026

NO.	REVISION DESCRIPTION	DATE

THIS DRAWING AND THE DESIGN ILLUSTRATED IS THE PROPERTY OF THE CIVIL ENGINEER. REPRODUCTION, COPYING OR USE OF THIS DRAWING WITHOUT THEIR WRITTEN CONSENT IS PROHIBITED AND ANY BREACH WILL BE SUBJECT TO LEGAL ACTION.

TITLE

SHEET NUMBER