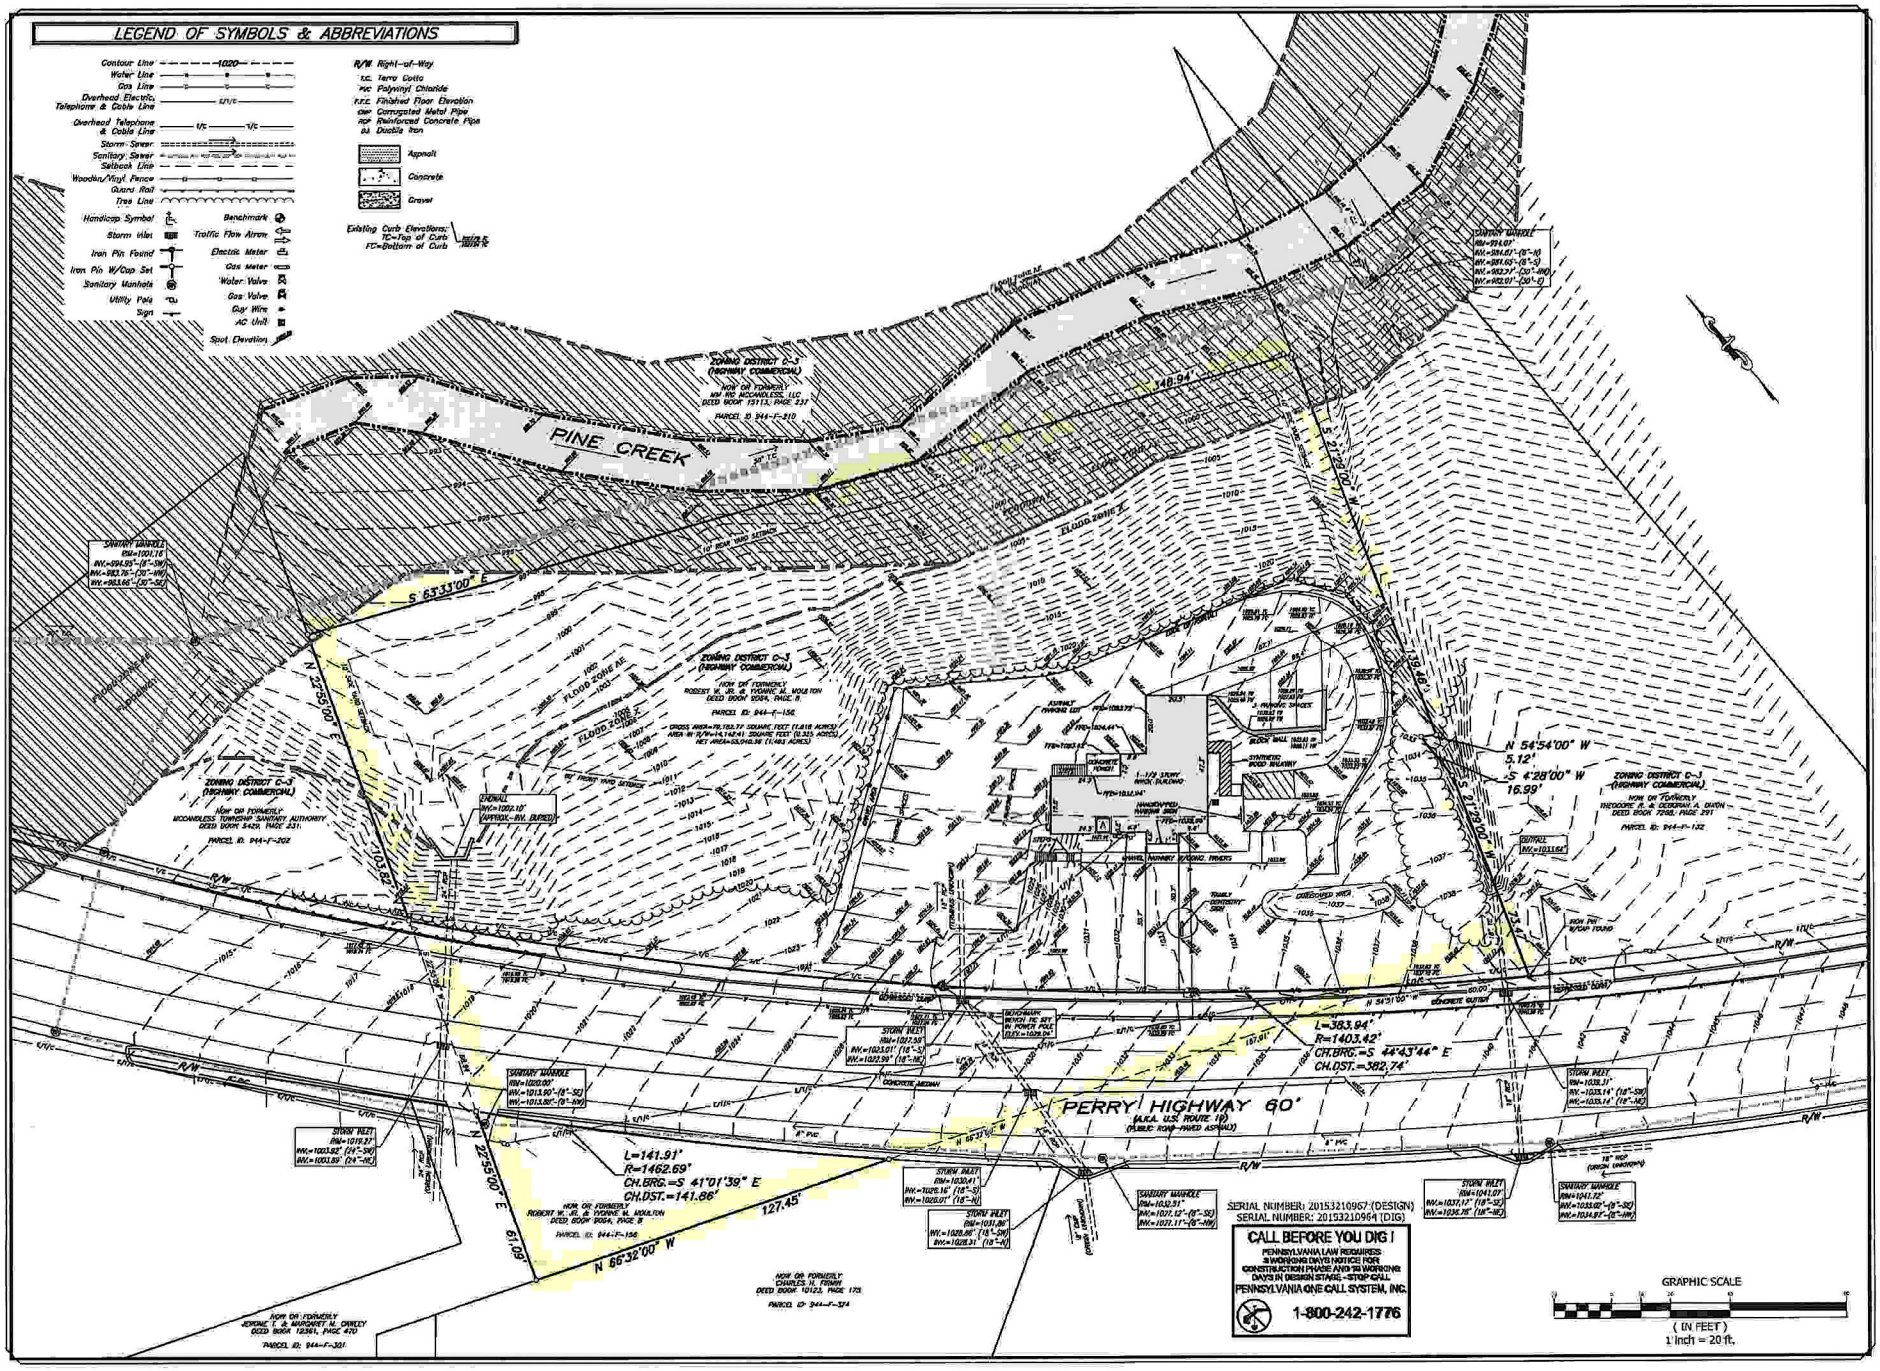

No	DATE	DESCRIPTION	BY
1	12/09/15	ORIGINAL SUBMITTAL	

MDM
McILVREE, DiDONNO, & MOSS, LLC
Site Planners • Engineers • Surveyors
Pittsburgh, PA 15237
Ph.: (724) 935-2000 Fax: (724) 935-2011
mdmpittsburgh@mdmpittsburgh.com
www.mdmpittsburgh.com

Property of Robert W. Moulton, Jr. & Yvonne M. Moulton
9758 Perry Highway
Town of McCandless, County of Allegheny
Commonwealth of Pennsylvania

BOUNDARY & TOPOGRAPHIC SURVEY

COMMONWEALTH OF PENNSYLVANIA
REGISTERED PROFESSIONAL
EDWARD S. DIDONNO
SURVEYOR
PS-041395-E

SCALE: 1"=20'
DATE: 12/09/15
DRAWN BY: WJM
CHECKED BY: PGM

SHEET NUMBER: 2 of 2
PROJECT FILE: 2002