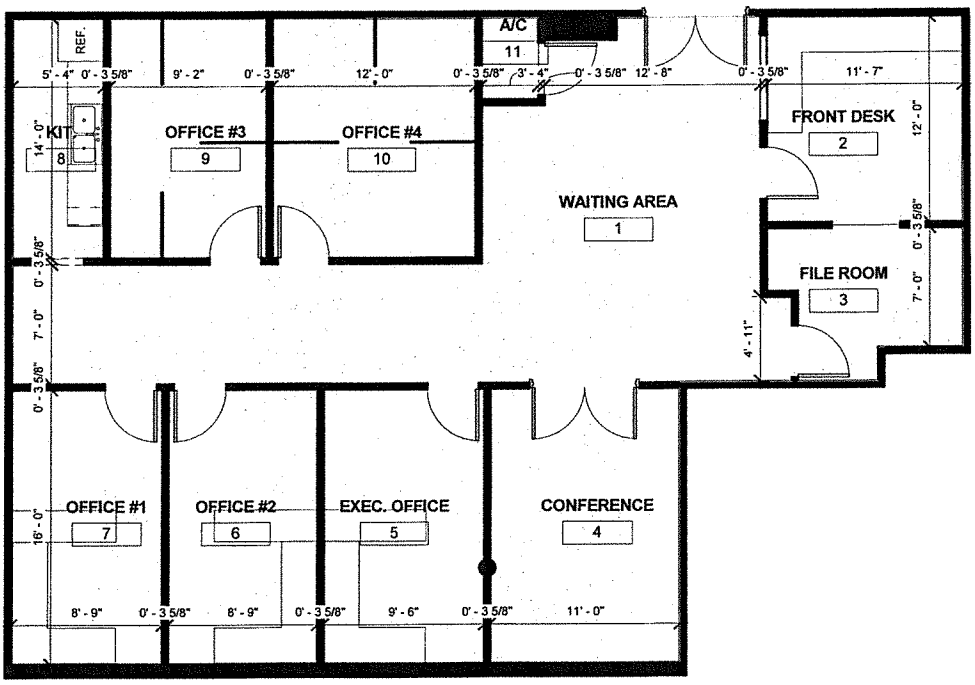

1 Level 1- Dimension Plan
3/16" = 1'-0"

EUGENE R. FAGAN ARCHITECT #AR OO11668
3432A WEST 45TH STREET, WPB, FL 33407
561.385.4514 EUGENE@FAGANARCHITECT.COM

BERGER

2240 WOOLBRIGHT STE. 206

No.	Description	Date

DIMENSION PLAN

Project number	Project Number	A- 1.3
Date	Issue Date	
Drawn by	Author	
Checked by	Checker	Scale 3/16" = 1'-0"

7/27/2017 5:50:42 PM