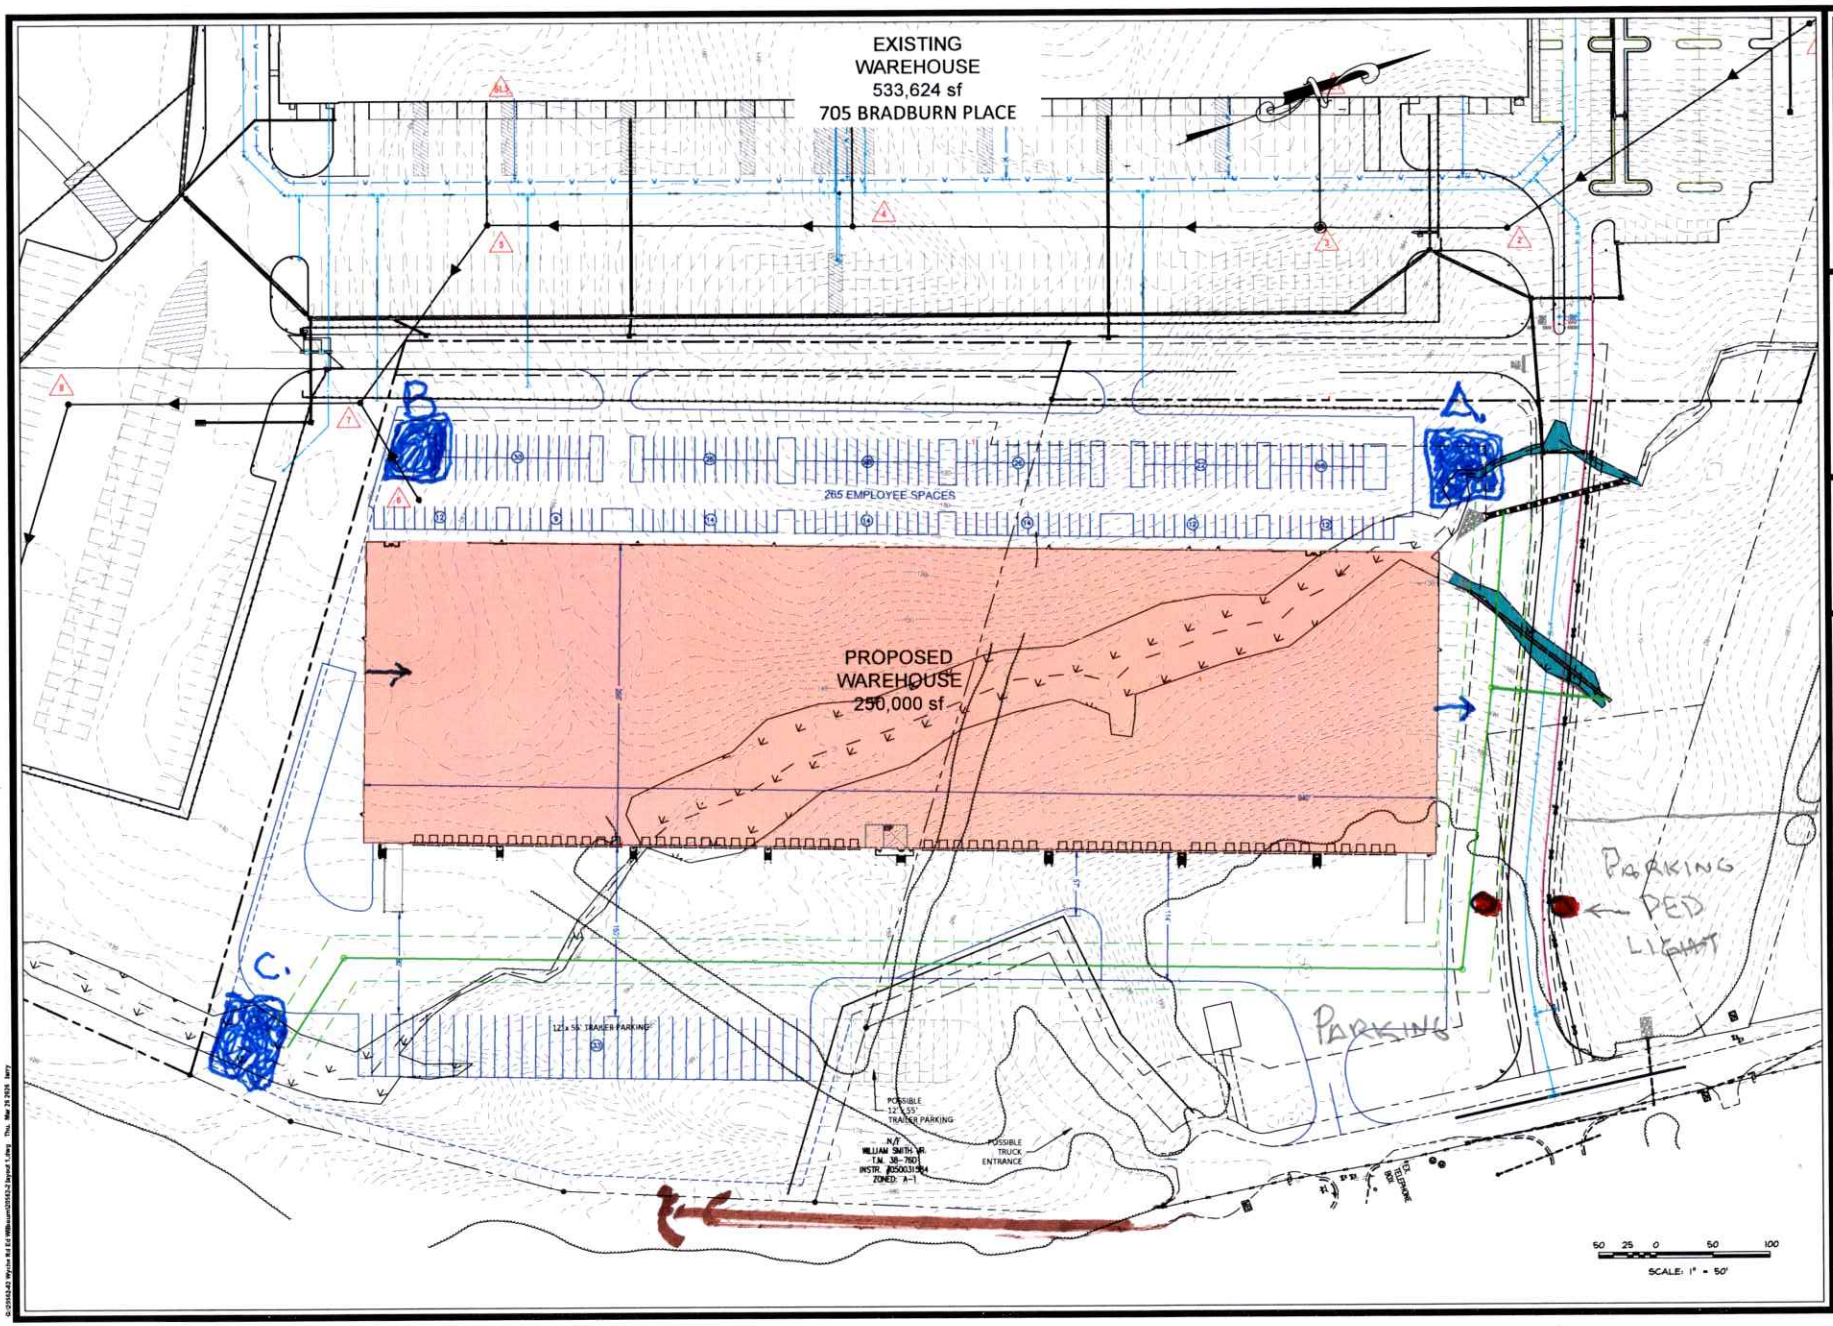

REVISIONS

DATE	

BAGBY, FORESCHI and GOODPASTURE, PLLC
CIVIL ENGINEERS AND LAND SURVEYORS
1000 CHAPMAN PLACE, SUITE 213
FREDERICKSBURG, VIRGINIA 22408
TELEPHONE: (540) 373-1178
FAX: (540) 373-0563

OVERALL LAYOUT PLAN

T.M. 38-76 AND 38-76A
PRELIMINARY SITE PLAN

ROCK HILL MAGISTERIAL DISTRICT

STAFFORD COUNTY, VIRGINIA

DATE:	3/26/26
SCALE:	1" = 50'
DESIGNED BY:	RKF
DRAWN BY:	LT
CHECKED BY:	
FILE NAME:	20562-2
JOB NO.	20562-2
PLAN NO.	

1