OVERALL PV SYSTEM SIZING (75' WETLAND SETBACK)			
ARRAY	MODULE SIZE	NUMBER OF MODULES	ARRAY SIZE (KW)DC
GROUND MOUNT	305	11,770	3,589.85

TOTAL ARRAY AREA: 508,539 SF

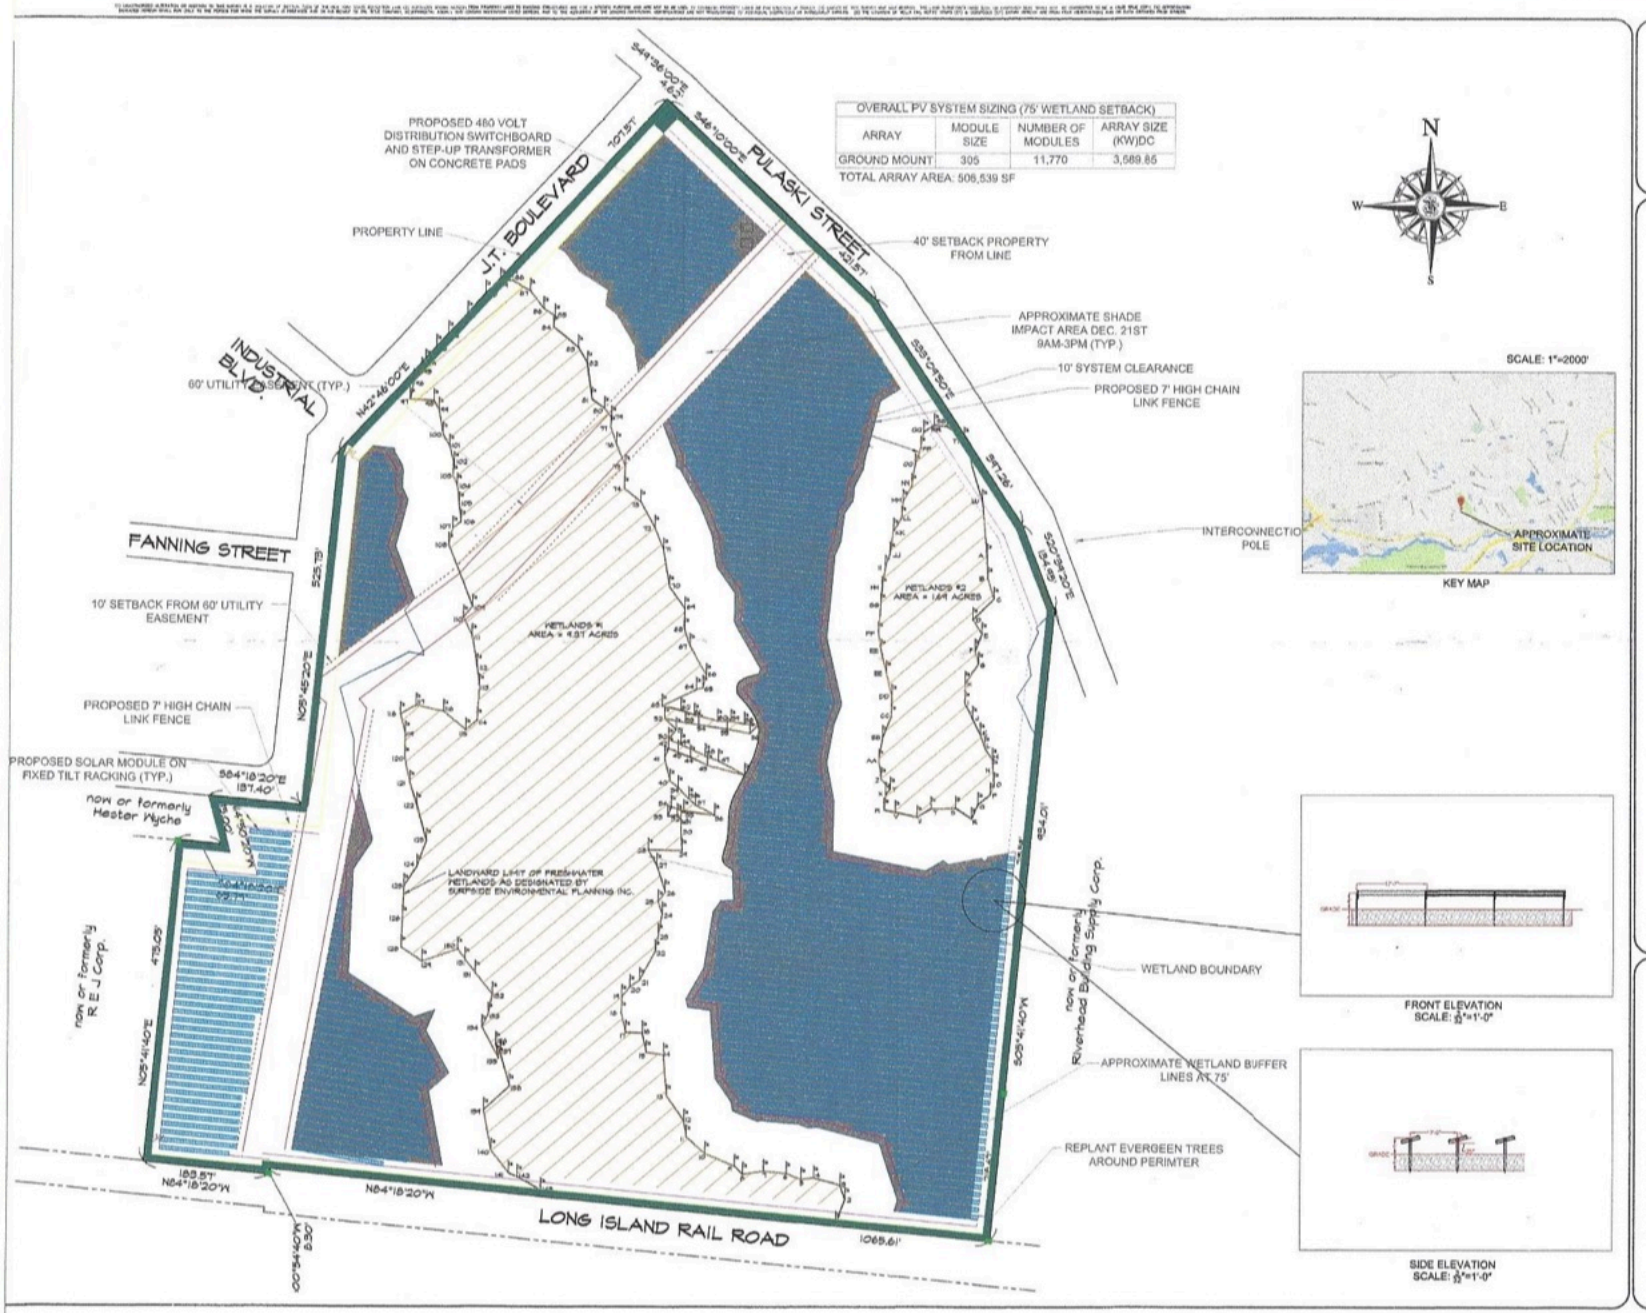

400 Osbrander Avenue, Riverhead, New York 11901
tel. 631.727.2808 fax. 631.727.0144
adminyoungengineering.com

Young & young

Howard M. Young, Land Surveyor
Thomas C. Hoppert, Professional Engineer
Douglas E. Adams, Professional Engineer

Robert C. Tosi, Architect

SITE DATA

AREA = 55.1170 ACRES

SURVEYOR'S CERTIFICATION

HOWARD M. YOUNG, N.Y.S. L.S. NO. 45843

PLOT PLAN
TRIO ASSOCIATES
at Riverhead, Town of Riverhead
Suffolk County, New York

WETLANDS LOCATIONS

County Tax Map District 600 Section 125 Block 02 Lot 01

FIELD SURVEY COMPLETED JUNE 29, 2011
MAP PREPARED JUNE 29, 2011

Record of Revisions

RECORD OF REVISIONS	DATE

100 0 25 50 100 200

Scale: 1" = 100'

JOB NO. 201-0046
DWG. 201_0046

1 OF 1