587095

PARCEL 1

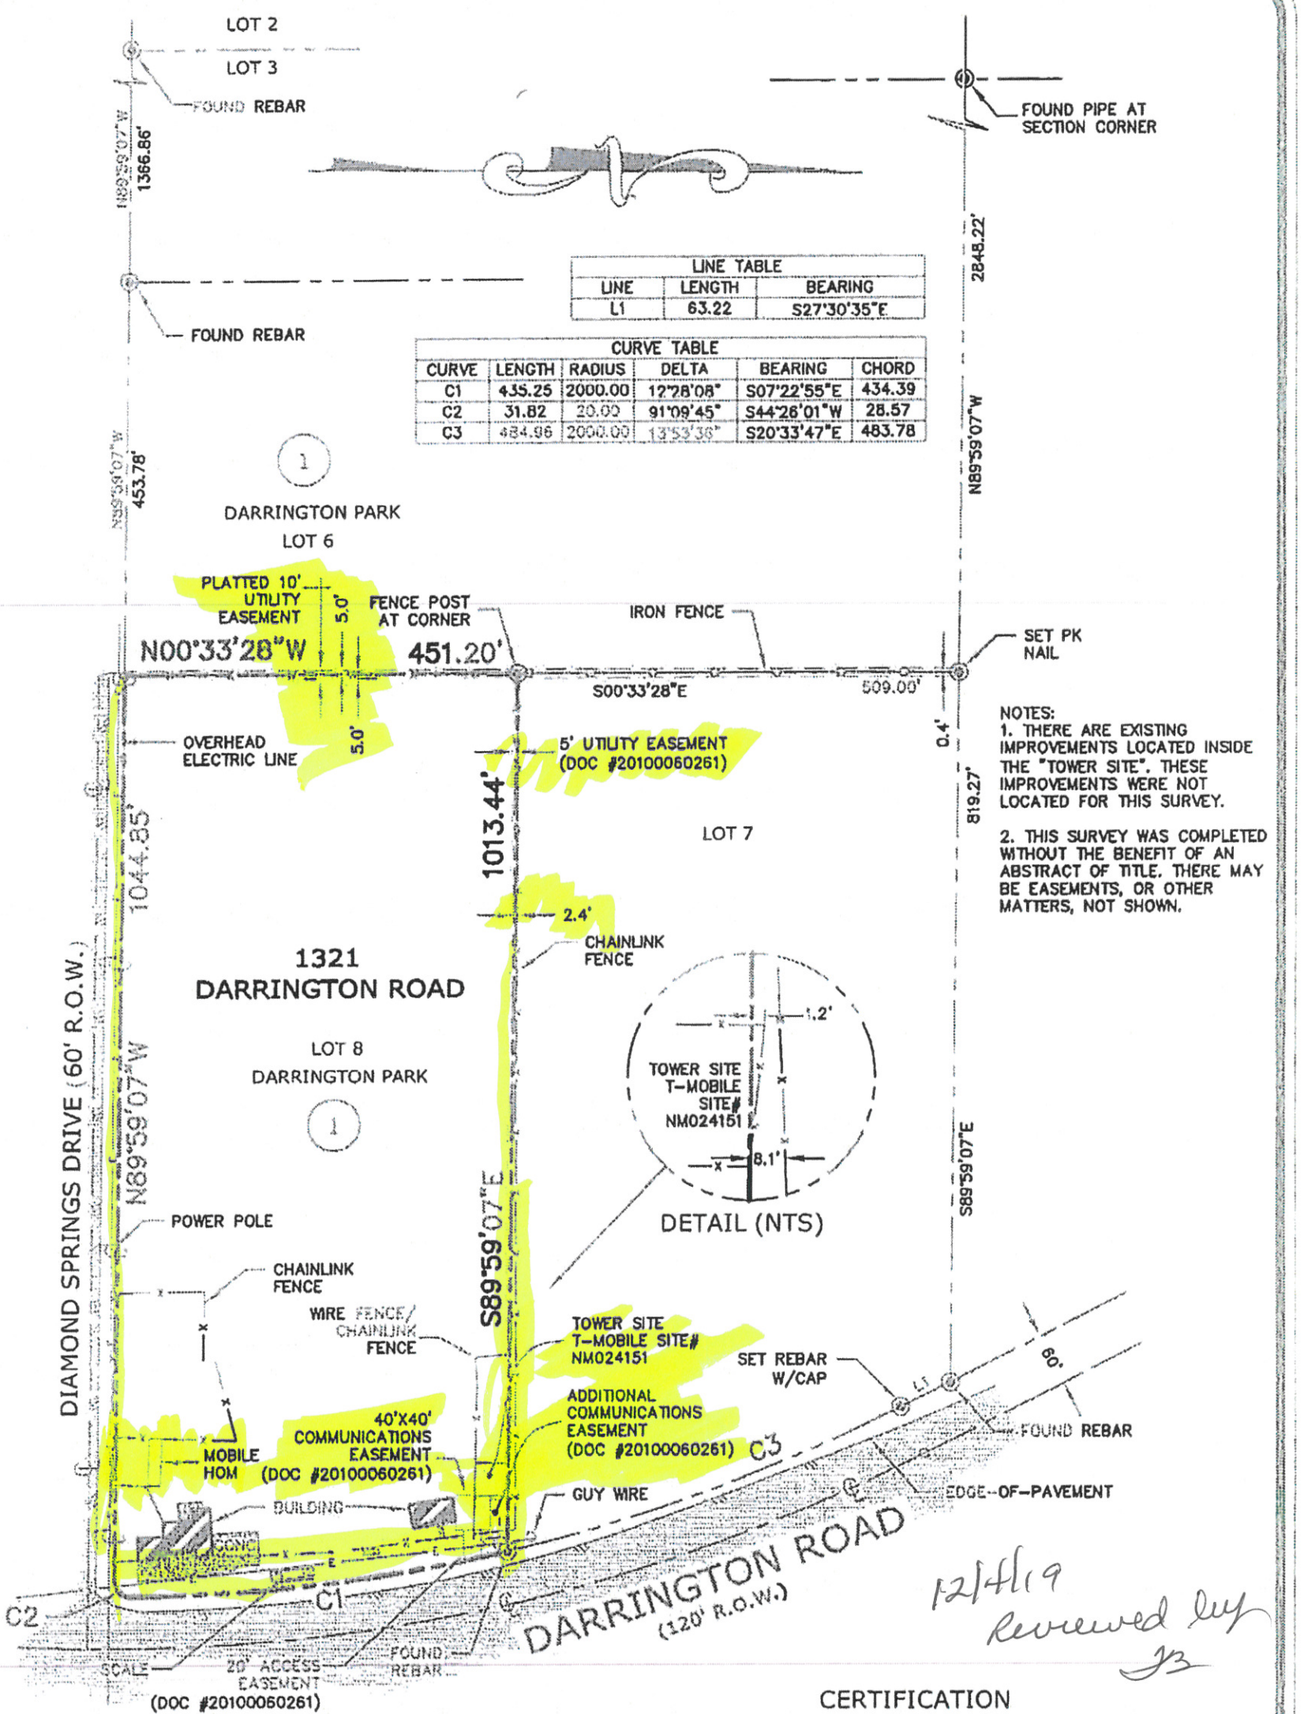

NOTES:
1. THERE ARE EXISTING IMPROVEMENTS LOCATED INSIDE THE "TOWER SITE". THESE IMPROVEMENTS WERE NOT LOCATED FOR THIS SURVEY.

2. THIS SURVEY WAS COMPLETED WITHOUT THE BENEFIT OF AN ABSTRACT OF TITLE. THERE MAY BE EASEMENTS, OR OTHER MATTERS, NOT SHOWN.

12/4/19
Reviewed by
JB

CERTIFICATION

I HEREBY CERTIFY THAT THIS BOUNDARY AND IMPROVEMENT SURVEY IS BASED ON A FIELD SURVEY PERFORMED UNDER MY SUPERVISION AND COMPLIES WITH THE CURRENT TEXAS BOARD OF PROFESSIONAL LAND SURVEYING PROFESSIONAL AND TECHNICAL STANDARDS

JOHN A. EBY, R.P.L.S. TX-5372, NM-17779

JOHN A. EBY 5372

LOT 8, BLOCK 1,
DARRINGTON PARK,
EL PASO COUNTY, TEXAS

PLAT RECORD:
VOLUME: 65
PAGES: 42,42A

TITLE CO: STEWART TITLE FILE#: DATED:

FIRM ZONE: X PANEL#: 480212-0250 B DATED: 09/04/1991

DATE OF SURVEY: 10/09/2018 OFFICE: DH FIELD: JAE, AG, JC

PASO DEL NORTE SURVEYING INC.
13998 BRADLEY ROAD, EL PASO, TEXAS 79938
PH. 915-241-1841
FAX 915-855-6925

© COPYRIGHT