DIMENSION PLAN SYMBOL LEGEND

SYMBOL	DESCRIPTION
	BACKING
	HALF WALL
	HEADER
	FURDOWN

NOTE

SEE RCP GENERAL NOTES ON SHEET A3 FOR HEADER AND FUR DOWN HEIGHTS

KEYED NOTES

1. BACKING FOR WATER HEATER SHELF, VERIFY LOCATION W/PLUMBER.
2. BACKING FOR SERVER VERIFY LOCATION W/IT REP.
3. BACKING FOR BABY CHANGING STATION, VERIFY LOCATION.

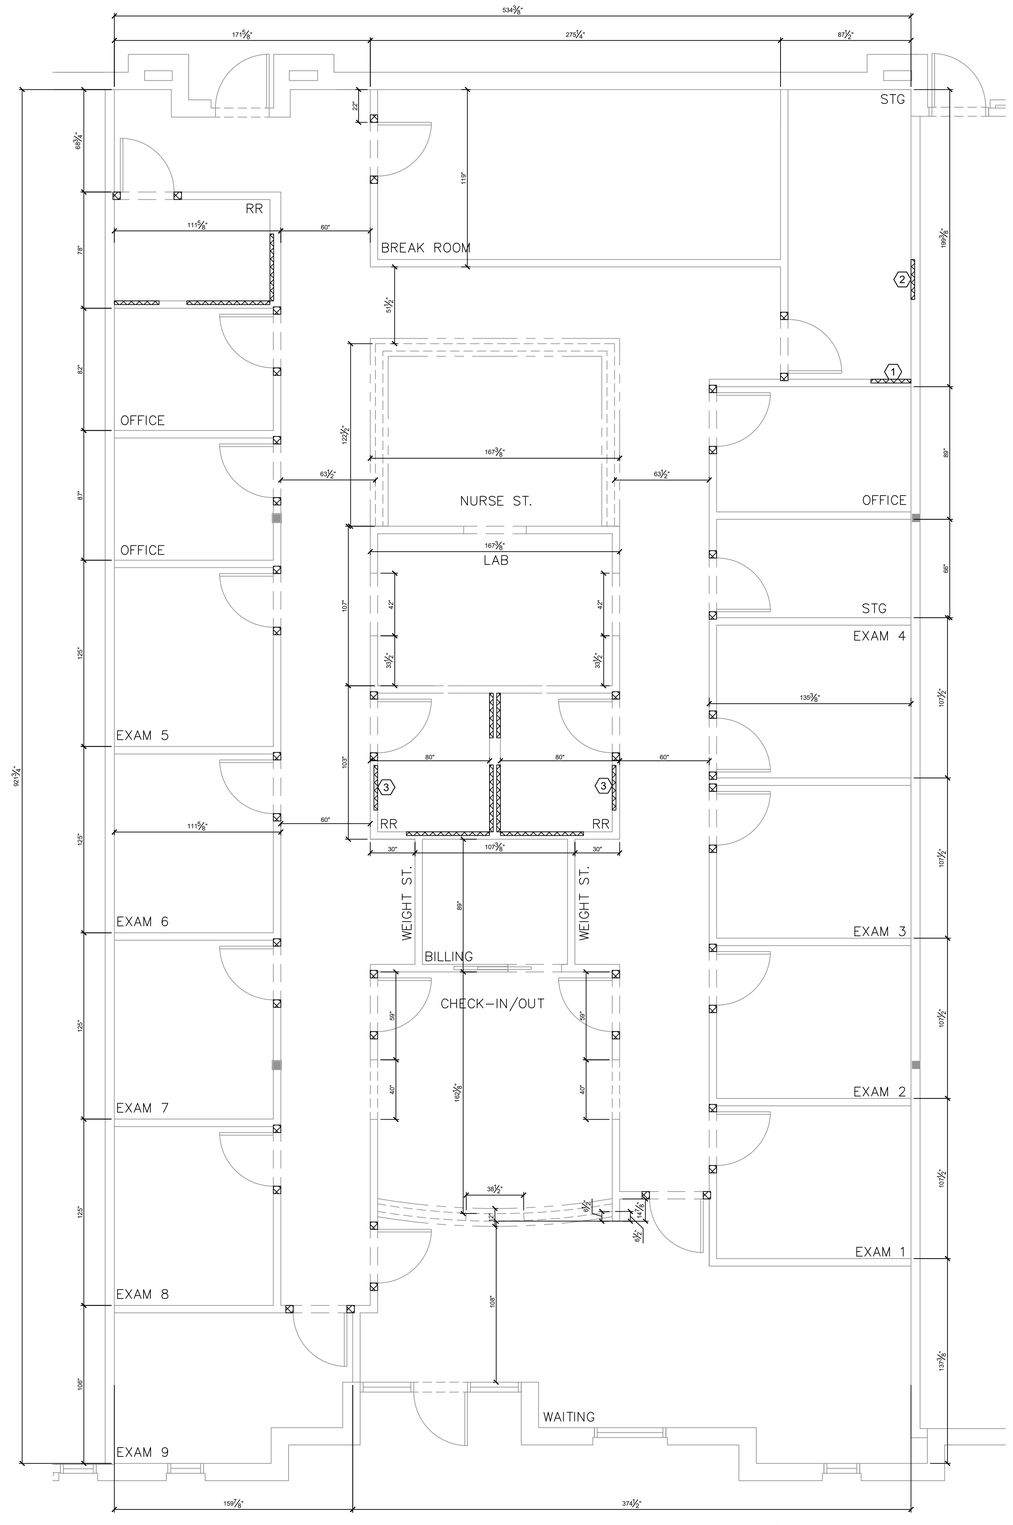

DIMENSION PLAN

SCALE:1/4" = 1'-0"

NO	DATE	DESCRIPTION	BY
1	01.29.21	ADDENDUM SET	DK

Med Tech®
www.medtechconstruction.com
P.O. BOX 2497
ROCKWALL, TX 75087
OFFICE: 972.226.3332
FAX: 972.226.9392

LONESTAR KIDS CARE
2810 FISHTRAP RD. SUITE 30
PROSPER, TX 75078

DIMENSION PLAN

DESIGNED:	-
DRAWN:	DK
CHECKED:	FG
DATE DRAWN:	01.04.20
SHEET NO.	A-2