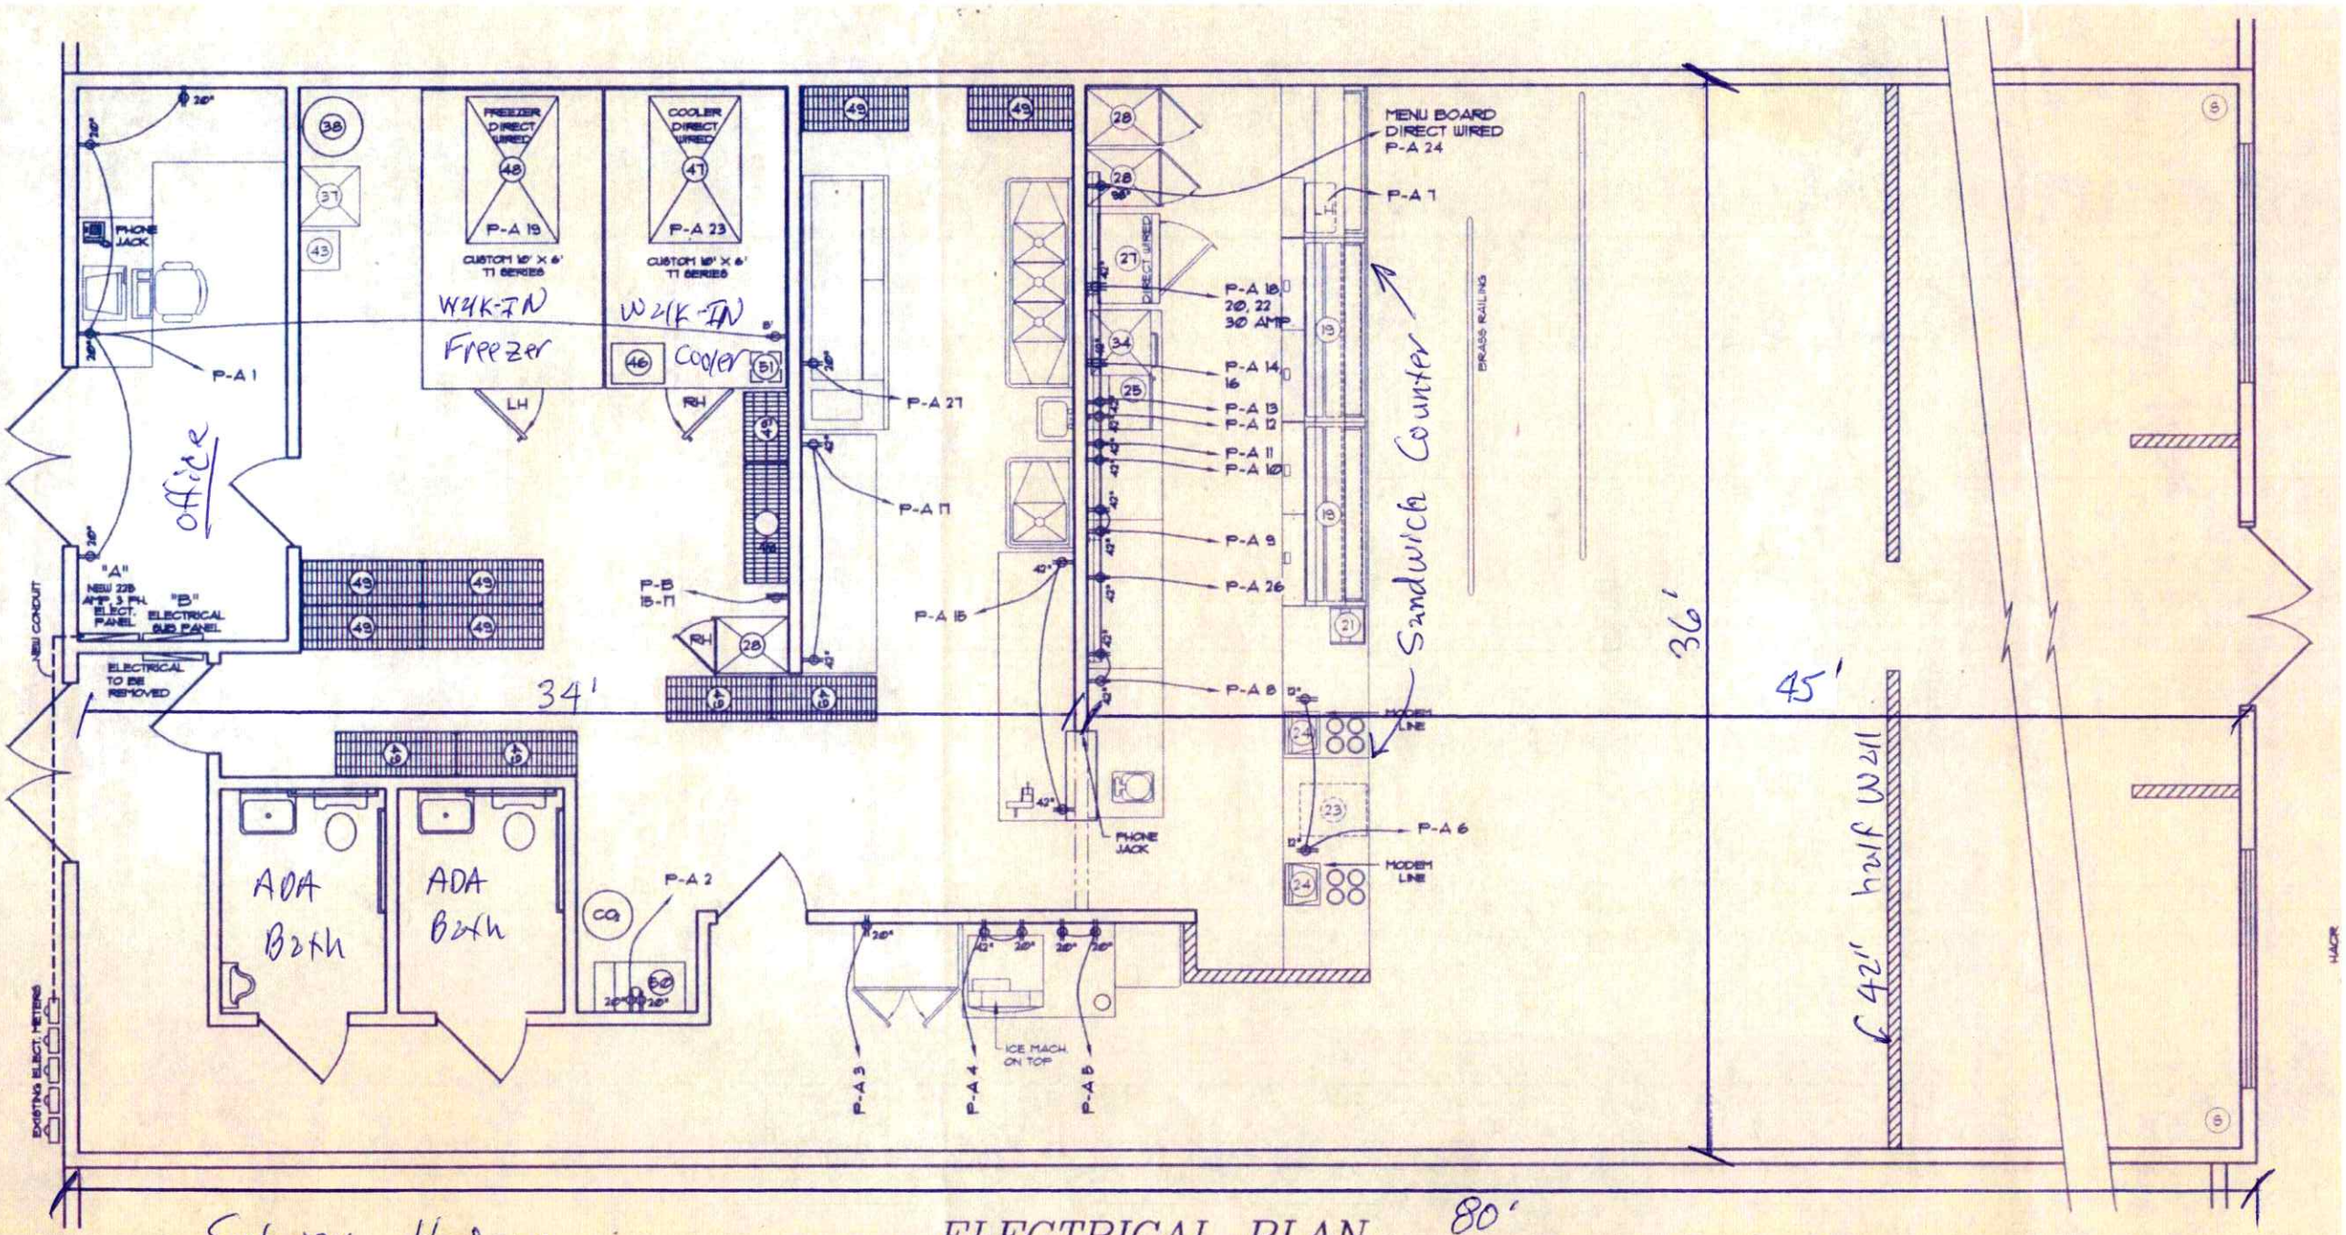

Subway Hudson

ELECTRICAL PLAN

OUTLETS

1/4" = 1'-0"