BRIDGE CREEK

A REPLAT OF PORTIONS OF
SECTION 9, TOWNSHIP 32 SOUTH, RANGE 39 EAST,
INDIAN RIVER COUNTY, FLORIDA

N

0 40 80 160
SCALE: 1" = 80'

SHEET INDEX

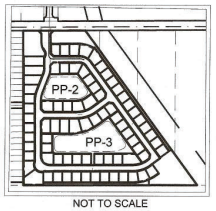

NOT TO SCALE

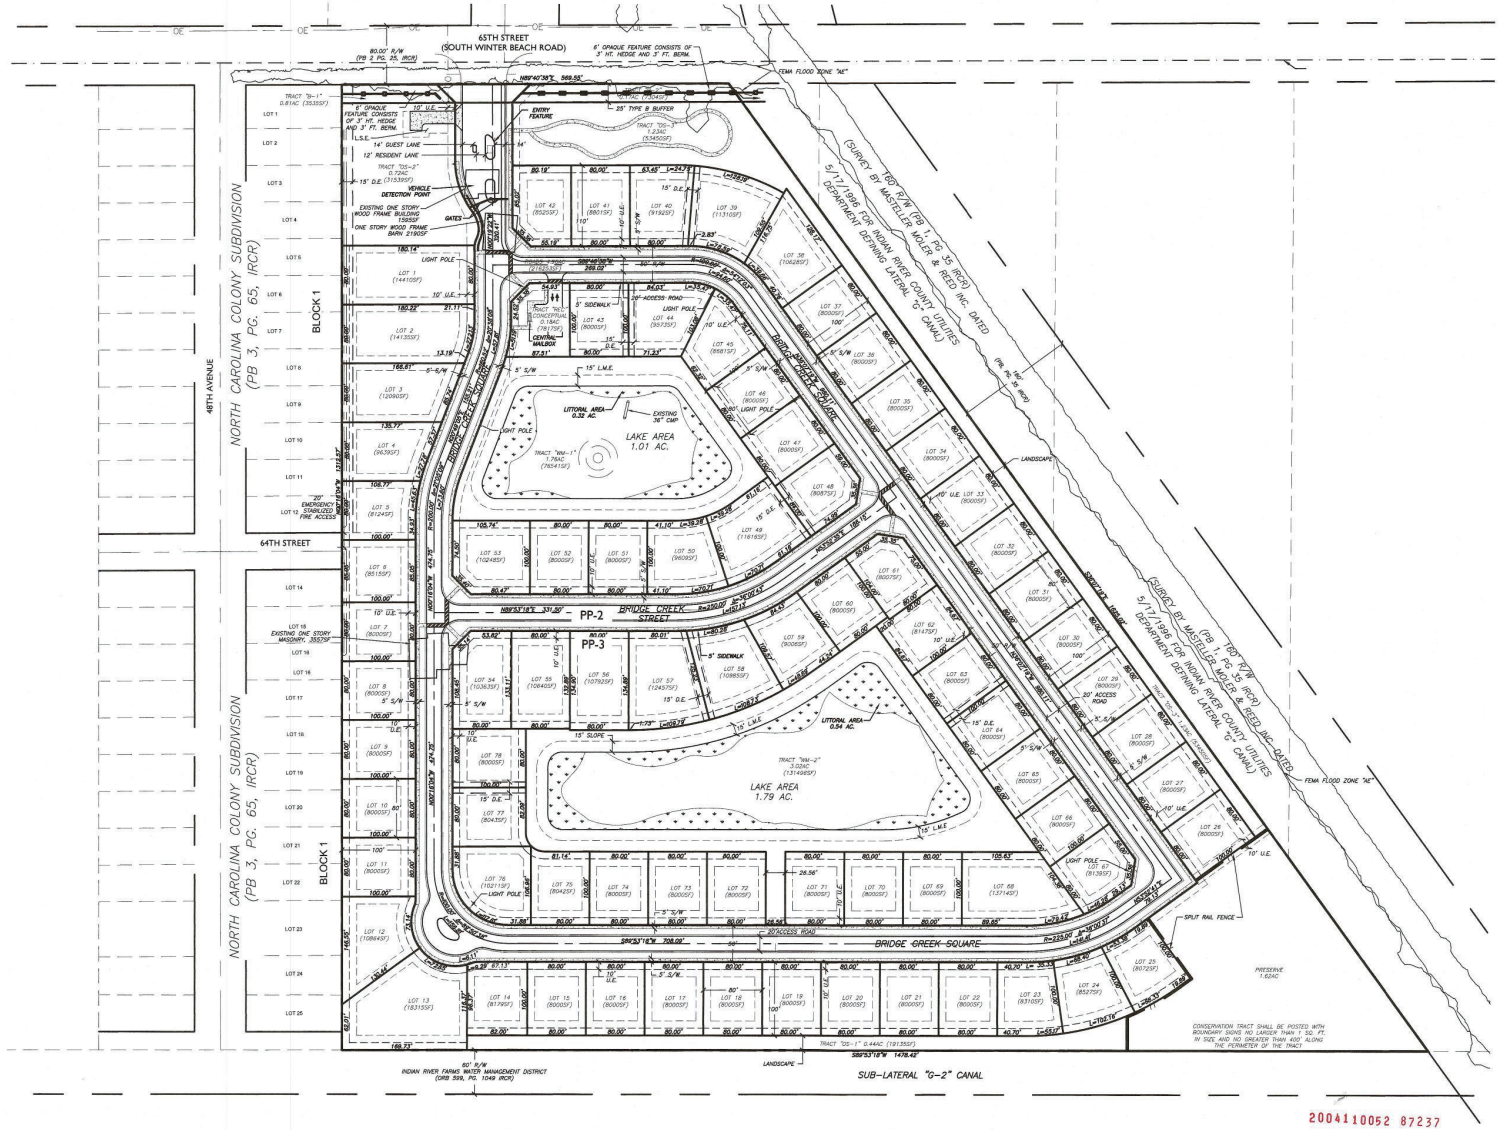

2004110052 87237

WGI®
4371 U.S. Hwy 17 South, Suite 203, Fleming Island, FL 32003
Phone No. 866.909.2220 www.wginc.com
Cert No. 6081 - LB No. 7035

NO.	DATE	DESCRIPTION	BY

REVISIONS

CAD:320033\SVA\PLAT\PRELIM\	
JOB NO.	1535.00
DRAWN BY	DC
CHECK BY	JS
DATE	12/14/2021

SURVEYOR OF RECORD
JIM SULLIVAN, PSM
LS#6889

JIM SULLIVAN
LICENSE NUMBER
LS6889
STATE OF FLORIDA
PROFESSIONAL SURVEYOR AND MAPPER

BRIDGE CREEK
A REPLAT OF PORTIONS OF
SECTION 9, TOWNSHIP 32 SOUTH, RANGE 39 EAST,
INDIAN RIVER COUNTY, FLORIDA

SHEET:
PP-1