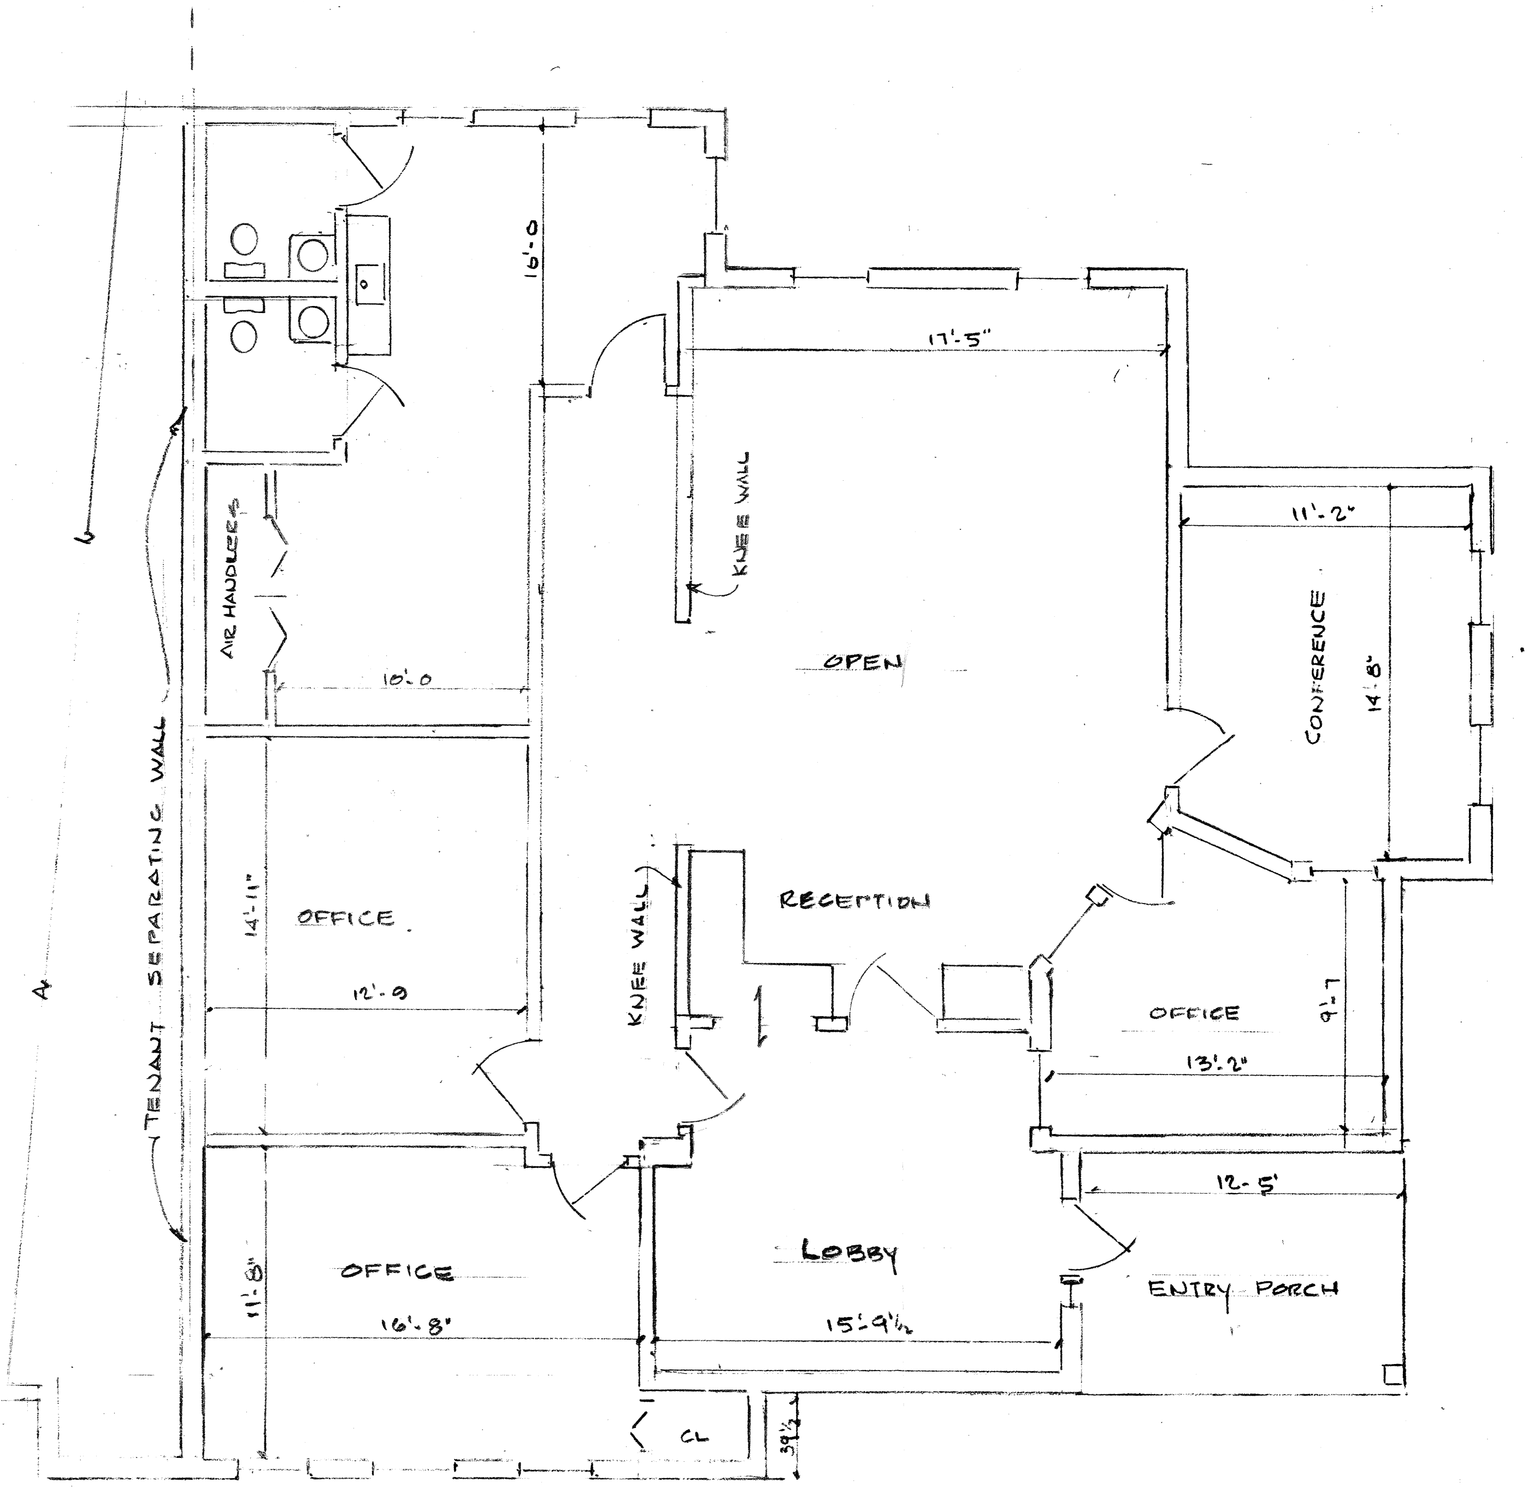


¼" = 1'-0

HALFACRE CONSTRUCTION COMPANY

DESIGN/BUILD
GENERAL CONTRACTORS
7015 PROFESSIONAL PARKWAY EAST
SARASOTA
941-907-

| | | | | |
|---|---|---|---|---|
| CENTER PARK CONDO ASSN. BLDG'B' VENICE FLA. 151 | 06/03/09 | WDH | BY | DATE |