"EXHIBIT A"

MAP OF
LITTLE FARMS
FILED: NOV 3, 1927 ~ FILE NO. 278

AREA = 1.713 ACRES

SUFFOLK COUNTY TAX MAP
DISTRICT: 0200
SECTION: 487
BLOCK: 3
PARCEL: 34

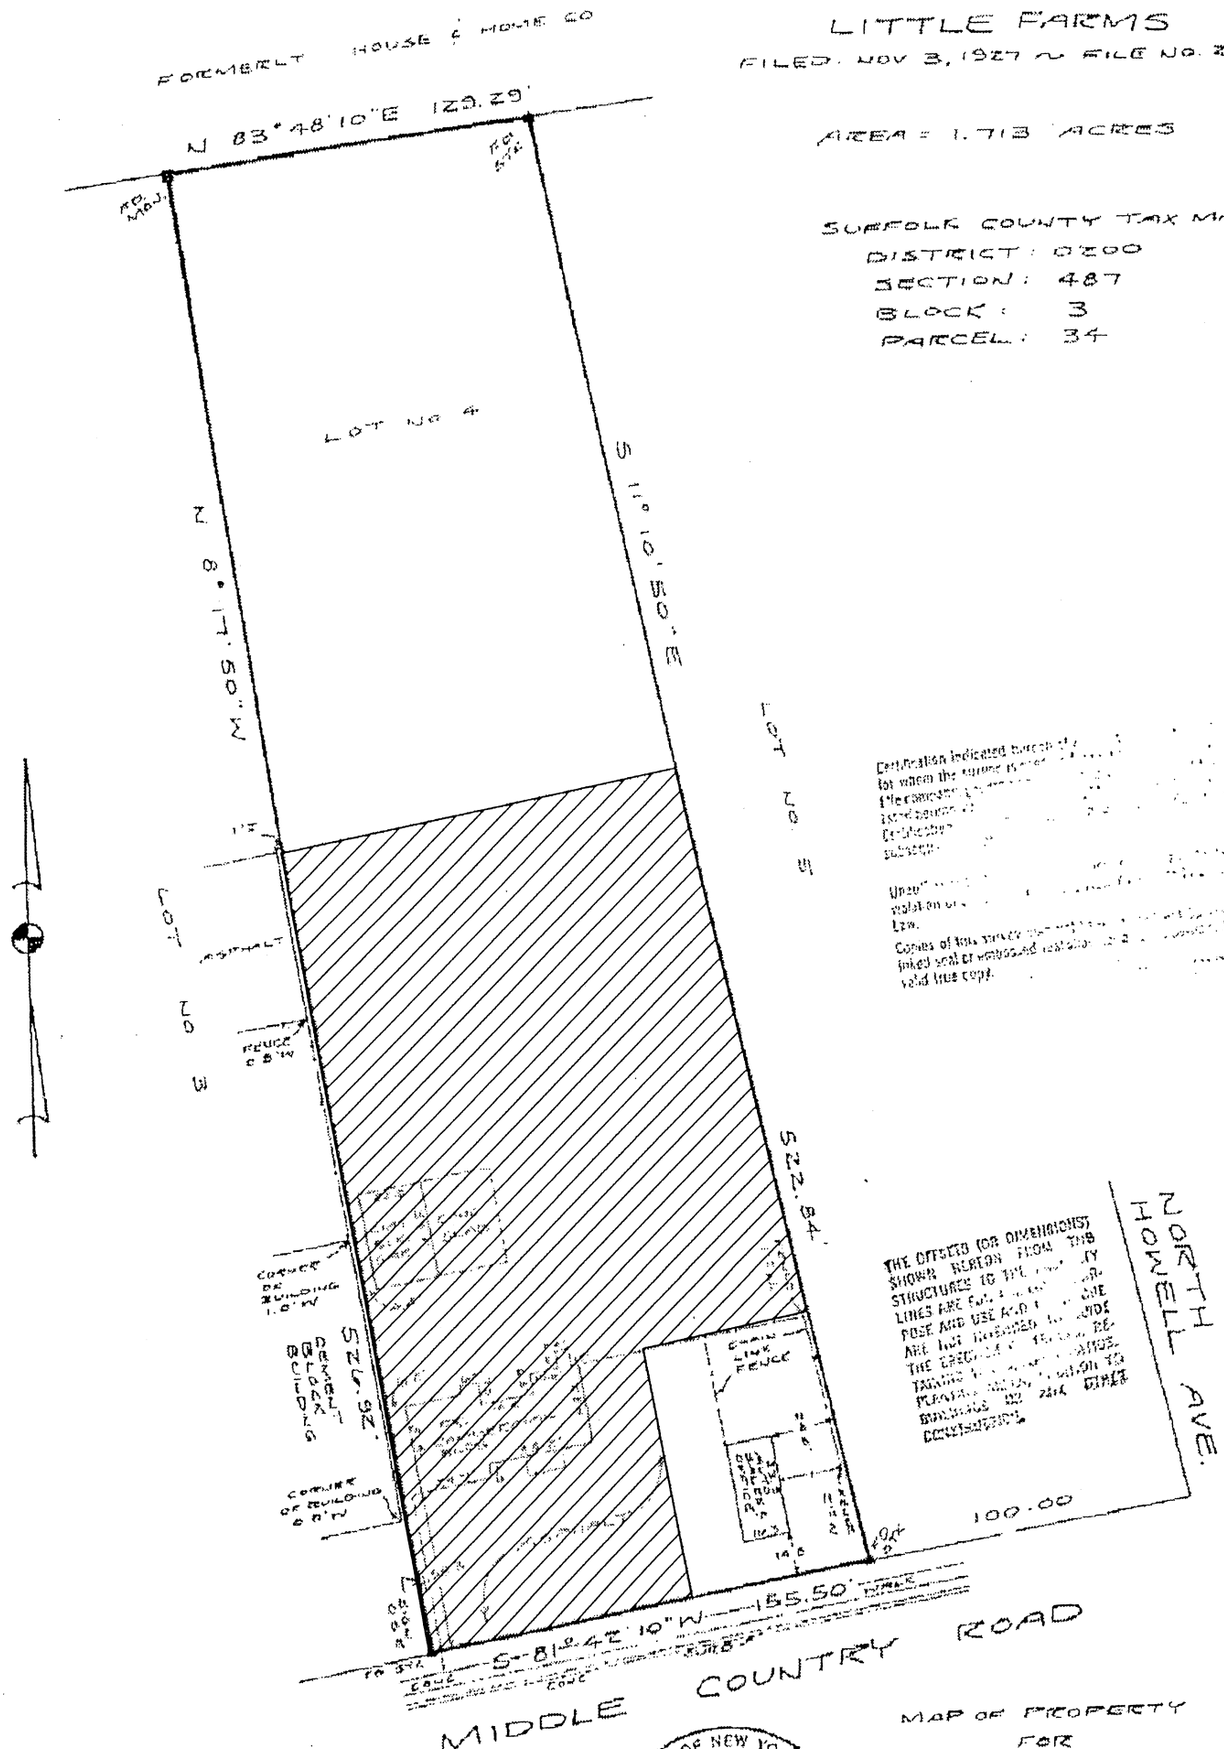

THE OFFSETS (OR DIMENSIONS) SHOWN HEREON FROM THE STRUCTURES TO THE PROPERTY LINES ARE FOR INFORMATION ONLY. THE USE AND USE AND OCCUPANCY ARE NOT INTENDED TO BE THE CHECKING OF ZONING OR TAKING INTO ACCOUNT ANY RESTRICTIONS PLACED ON THE PARK OWNER BUILDINGS AND PARK OWNER CONSTRUCTIONS.

MAP OF PROPERTY
FOR
ANTHONY MANOLIS
SITUATE
CENTEREACH
TOWN OF BROOKHAVEN
SUFFOLK COUNTY, N.Y.
SCALE: 1"=50'

STATE OF NEW YORK
DONALD J. TASE
No. 38818
LICENSED LAND SURVEYOR

SURVEYED: SEPT. 1, 1984
DONALD J. TASE
LAND SURVEYOR
CENTER MORICHES, N.Y.

JOB NO. 31447 FILE NO. 6-J-16