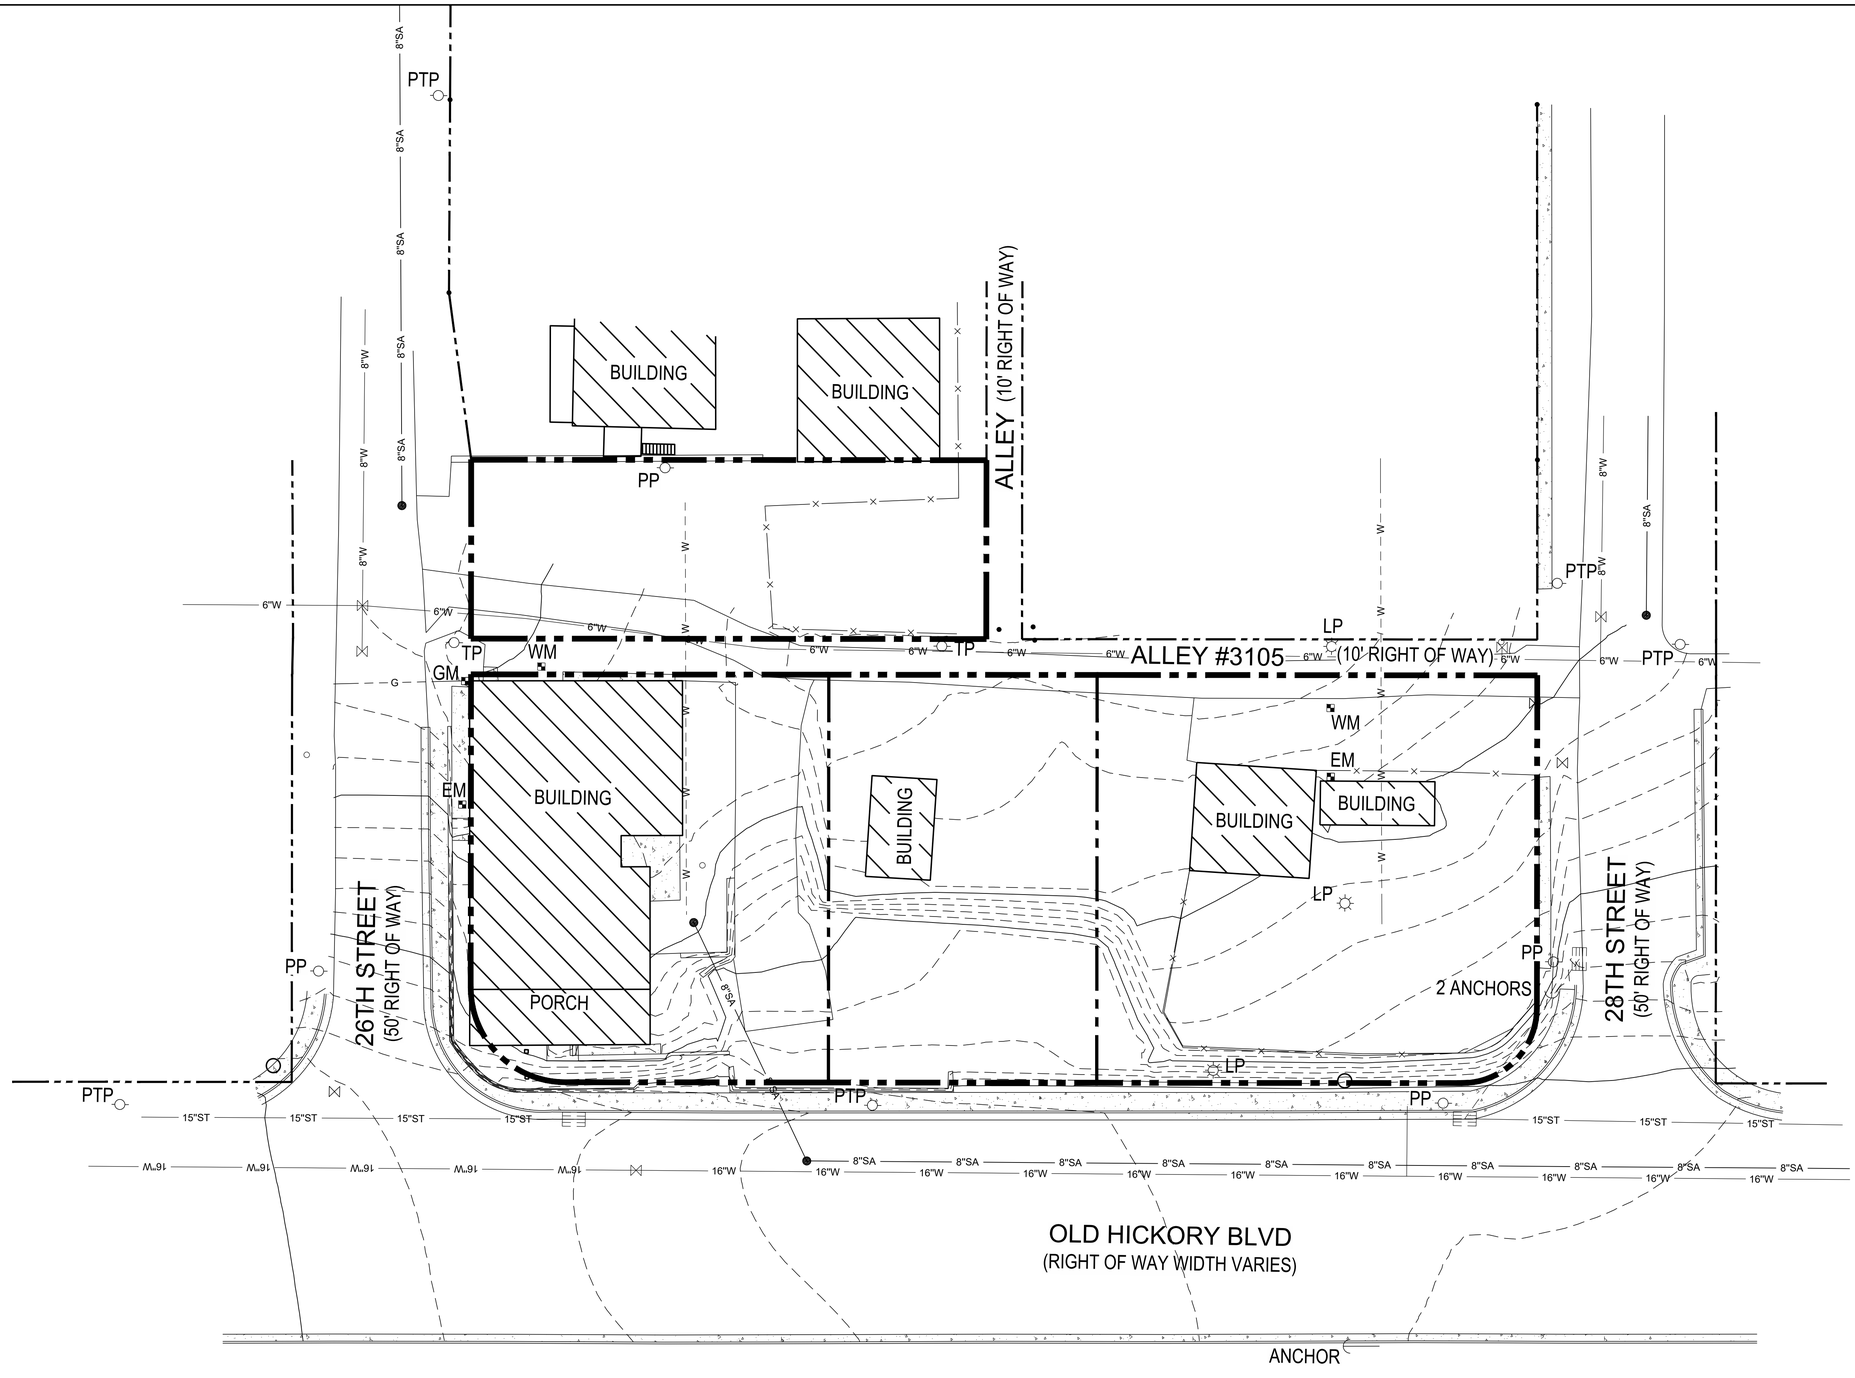

CSDG
Planning | Engineering
Landscape Architecture
2305 Kline Ave, Ste 300
Nashville, TN 37211
615.248.9999
csdgtn.com

SEAL

HILLCREST FLATS
PHASE
2601 Old Hickory Blvd
Old Hickory, Davidson County, Tennessee
Map 53-12 - Parcel 73.00

ISSUE SET:
CONCEPT DESIGN
ISSUE DATE: 05/18/23

REVISION HISTORY:

Rev.	Description	Date

DRAWN BY:
CHECKED BY:

EXISTING CONDITIONS

C1.00

PROJECT NO.: 23-032-01

SCALE: 1"= 20'
0 20 40

May 18, 2023 - 6:17pm T:\CADD\2023\23-032-01\Drawings\Civil\SD\23-032-01 - C1.00 - Existing Conditions.dwg

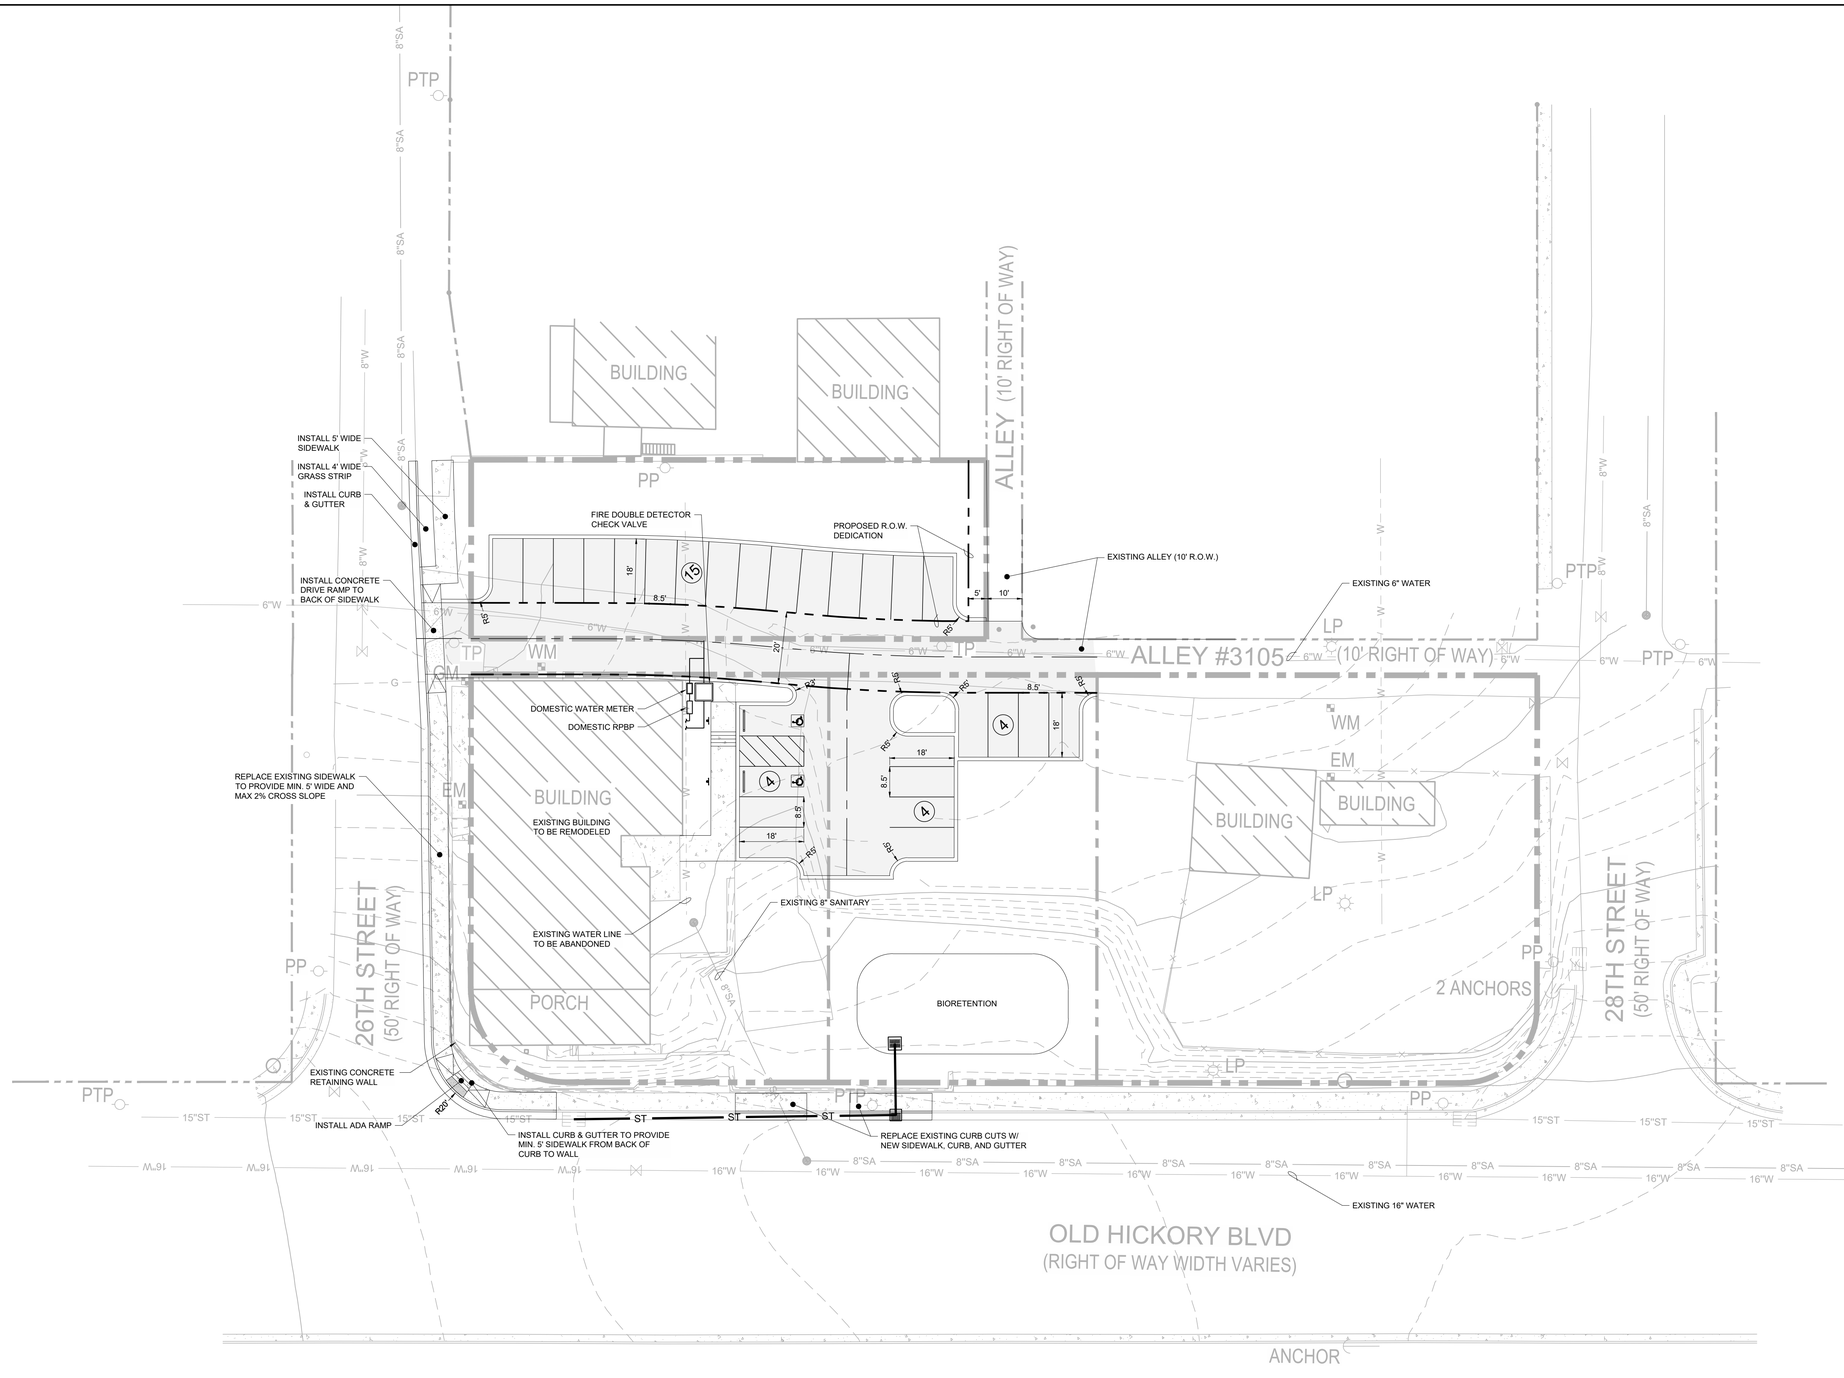

CSDG
Planning | Engineering
Landscape Architecture
2305 Kline Ave, Ste 300
Nashville, TN 37211
615.248.9999
csdgtn.com

SEAL

HILLCREST FLATS
PHASE
2601 Old Hickory Blvd
Old Hickory, Davidson County, Tennessee
Map 53-12 - Parcel 73.00

ISSUE SET:
CONCEPT DESIGN
ISSUE DATE: 05/18/23

REVISION HISTORY:

Rev.	Description	Date

DRAWN BY:
CHECKED BY:

SITE LAYOUT AND UTILITY CONCEPT PLAN
C2.00
PROJECT NO.: 23-032-01

SCALE: 1"= 20'

May 18, 2023 - 6:17pm T:\CAD\2023\23-032-01\Drawings\Civil\SD\23-032-01 - C2.00 - Site Layout And Utility Concept Plan.dwg