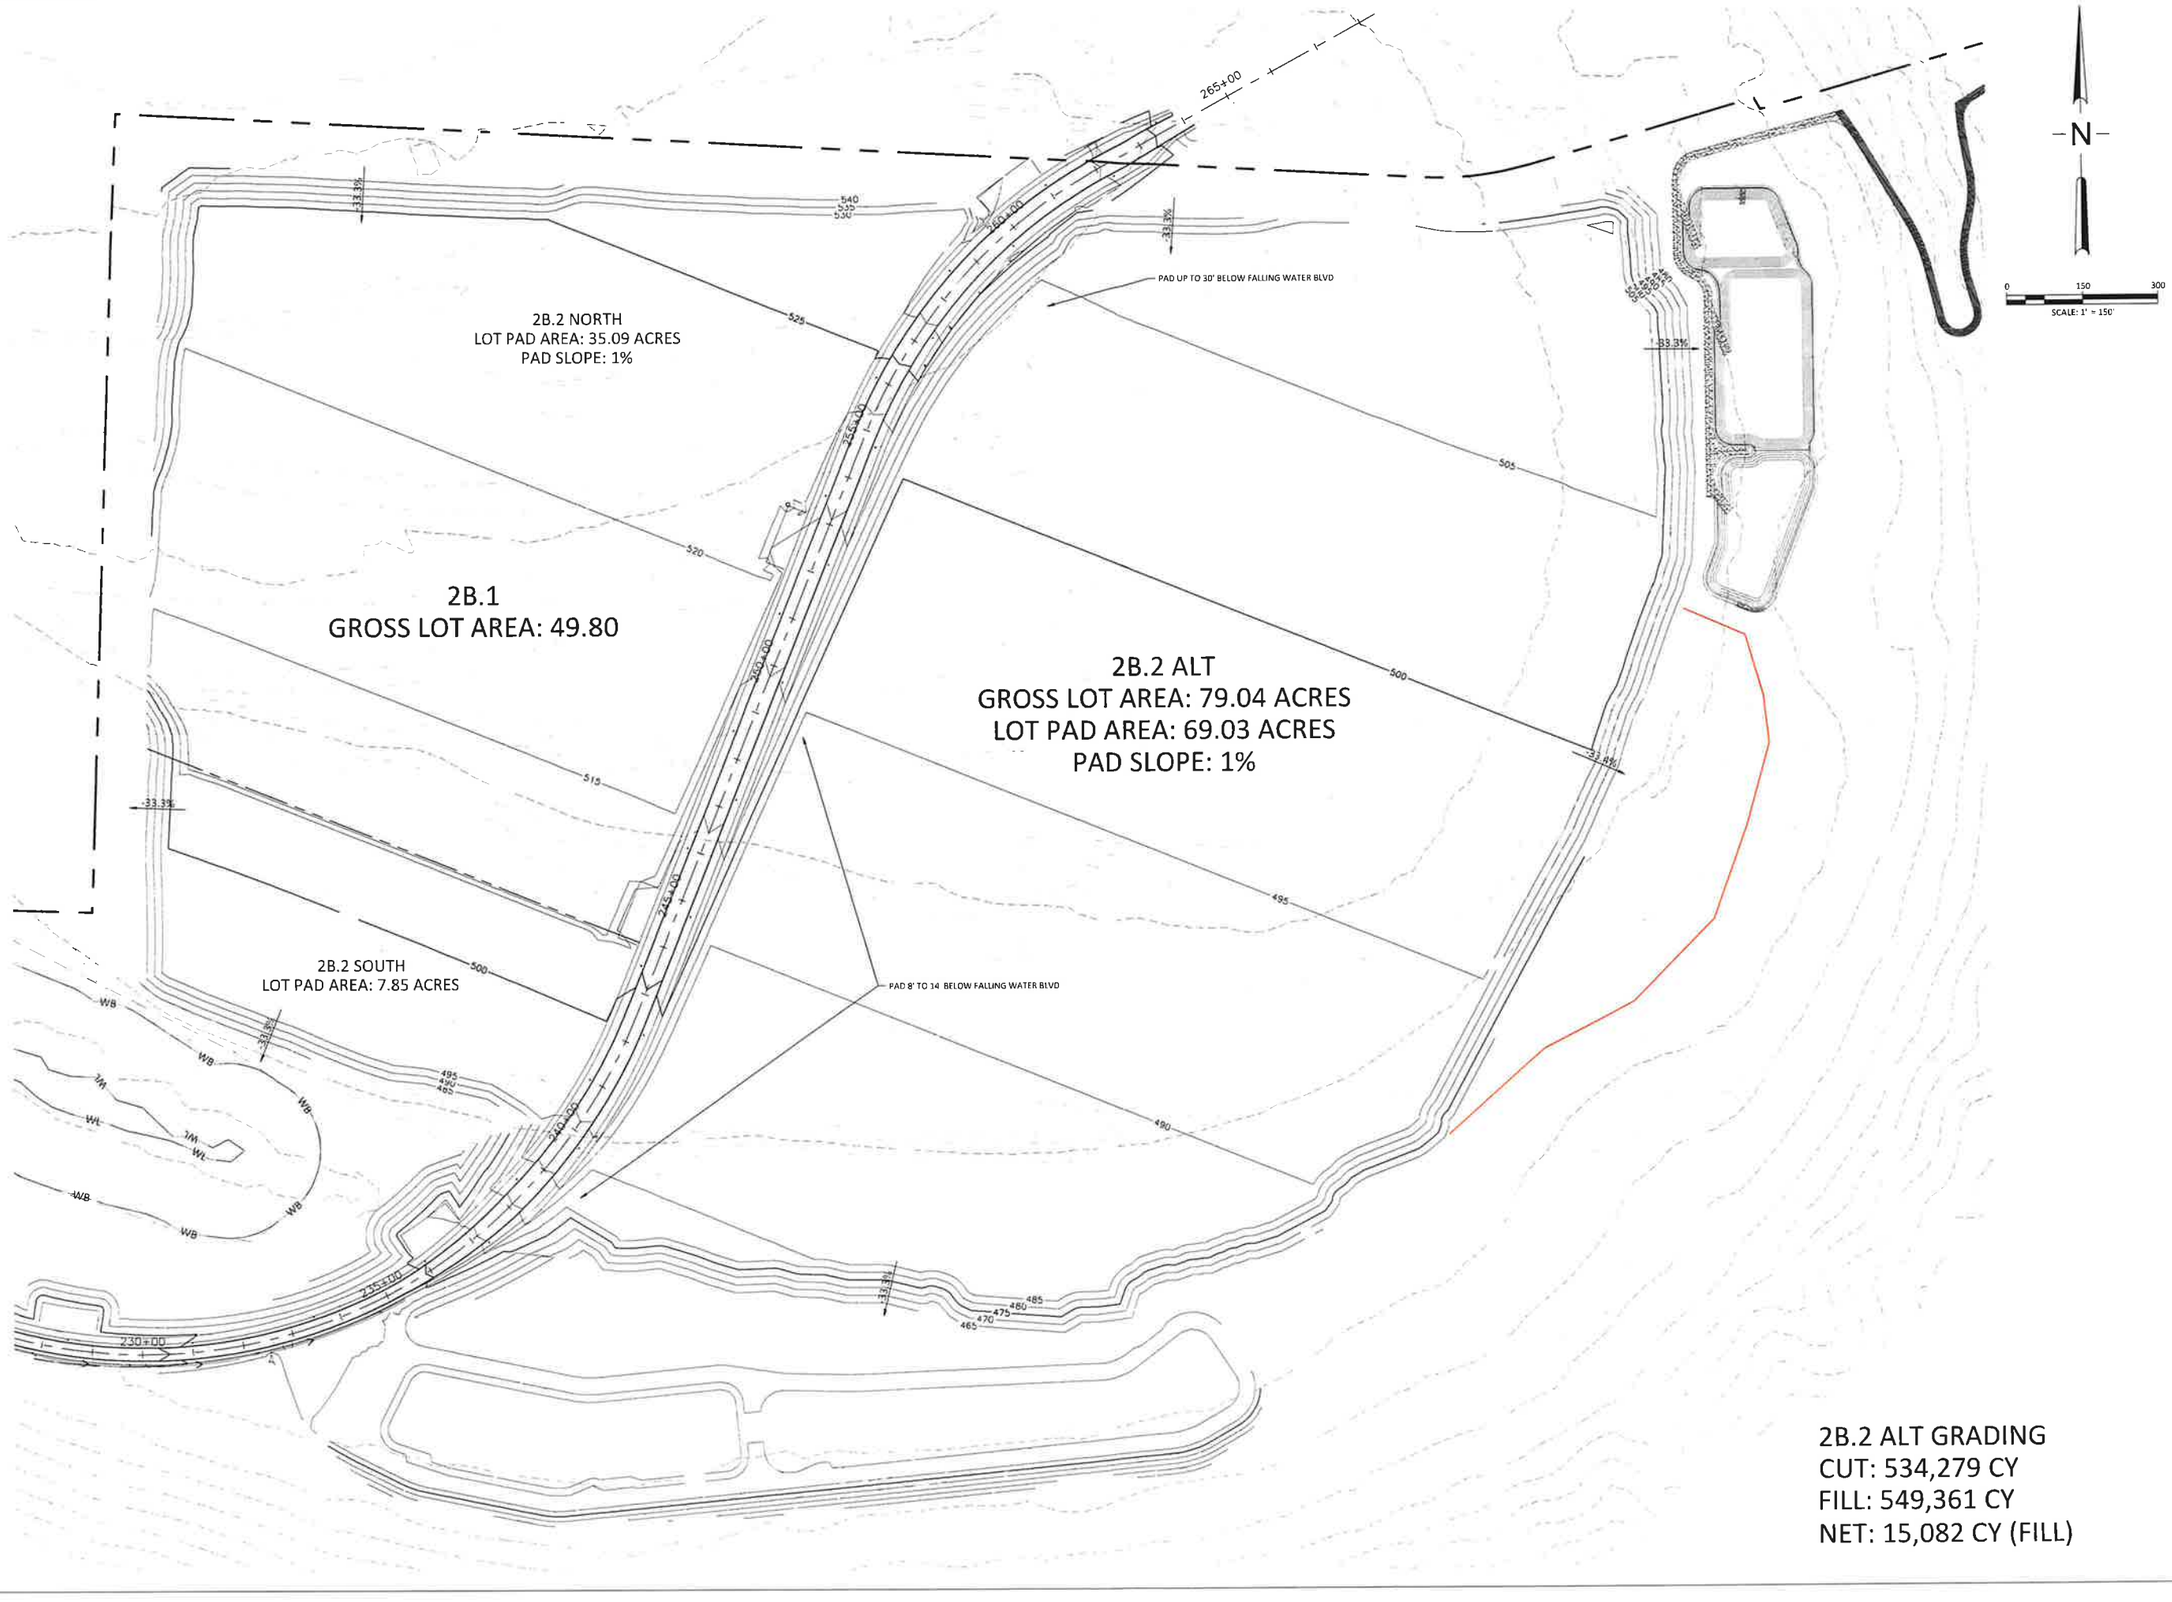

2B.2 ALT GRADING
CUT: 534,279 CY
FILL: 549,361 CY
NET: 15,082 CY (FILL)

FILE: J:\CASCADIA\16241 - 2B PARCELS GRADING\500 DESIGN\502 DRAWINGS\EXHIBITS\CAD\GRADING ALTS\16241 - 2B GRADING ALTS EXHIBITS NO IMPORT - 2B.1 SPLIT -WALL.DWG 5/5/2023 12:01 PM JDenning

MacKay Sposito
ENERGY PUBLIC WORKS LAND DEVELOPMENT
www.mackaysposito.com

PRELIMINARY
NOT FOR
CONSTRUCTION

TEHALEH PARCELS 2B.1 & 2B.2
PIERCE COUNTY, WA

2B PARCELS GRADING
2B.2 GRADING ALTERNATIVE

REVISIONS:

JOB NO.:	16241
DATE:	5/5/2023
SCALE:	AS SHOWN
DESIGNED BY:	JAD
DRAWN BY:	JAD
CHECKED BY:	