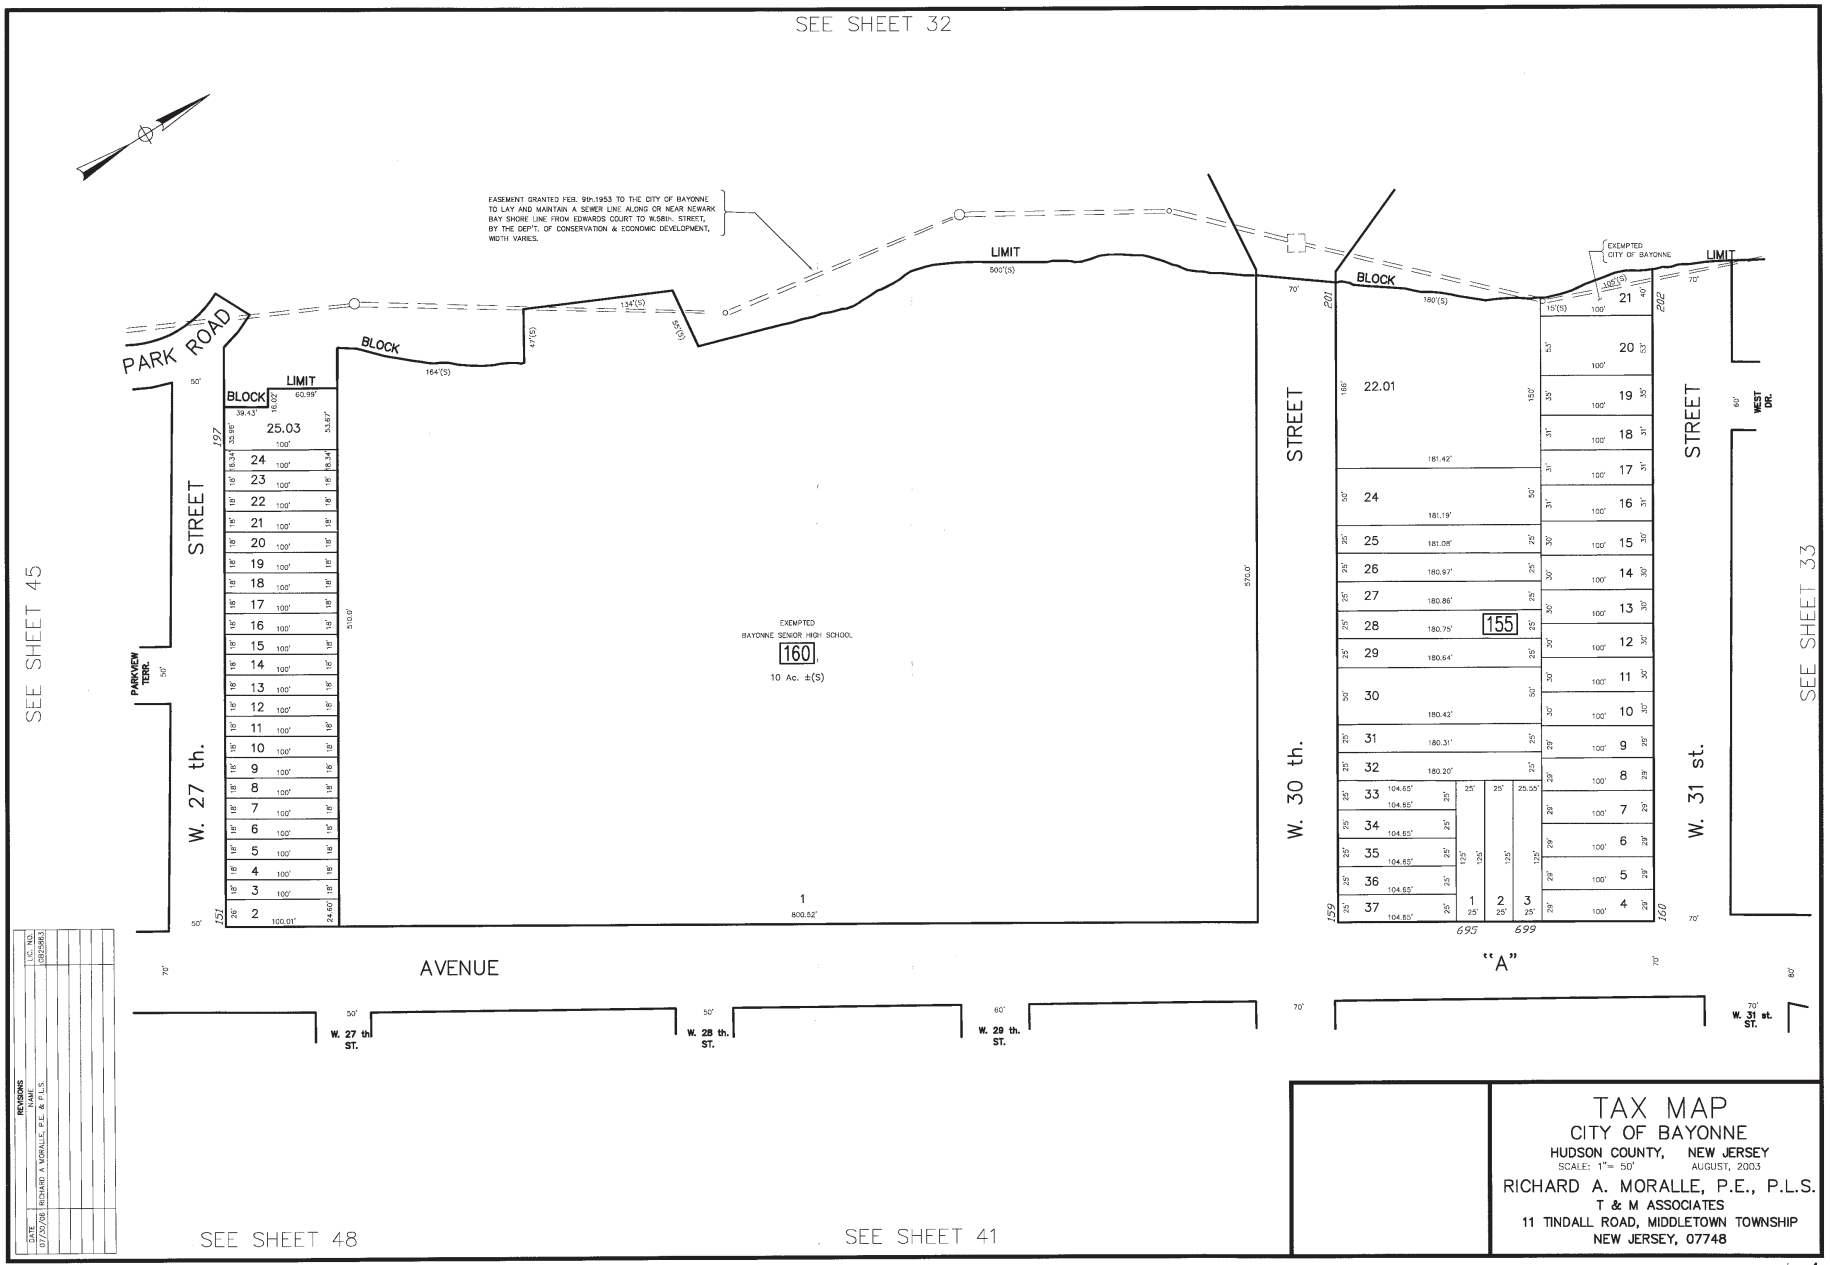

PLOTTED ON SEPTEMBER 26, 2006

SCROLL DOWN FOR WEST DRIVE

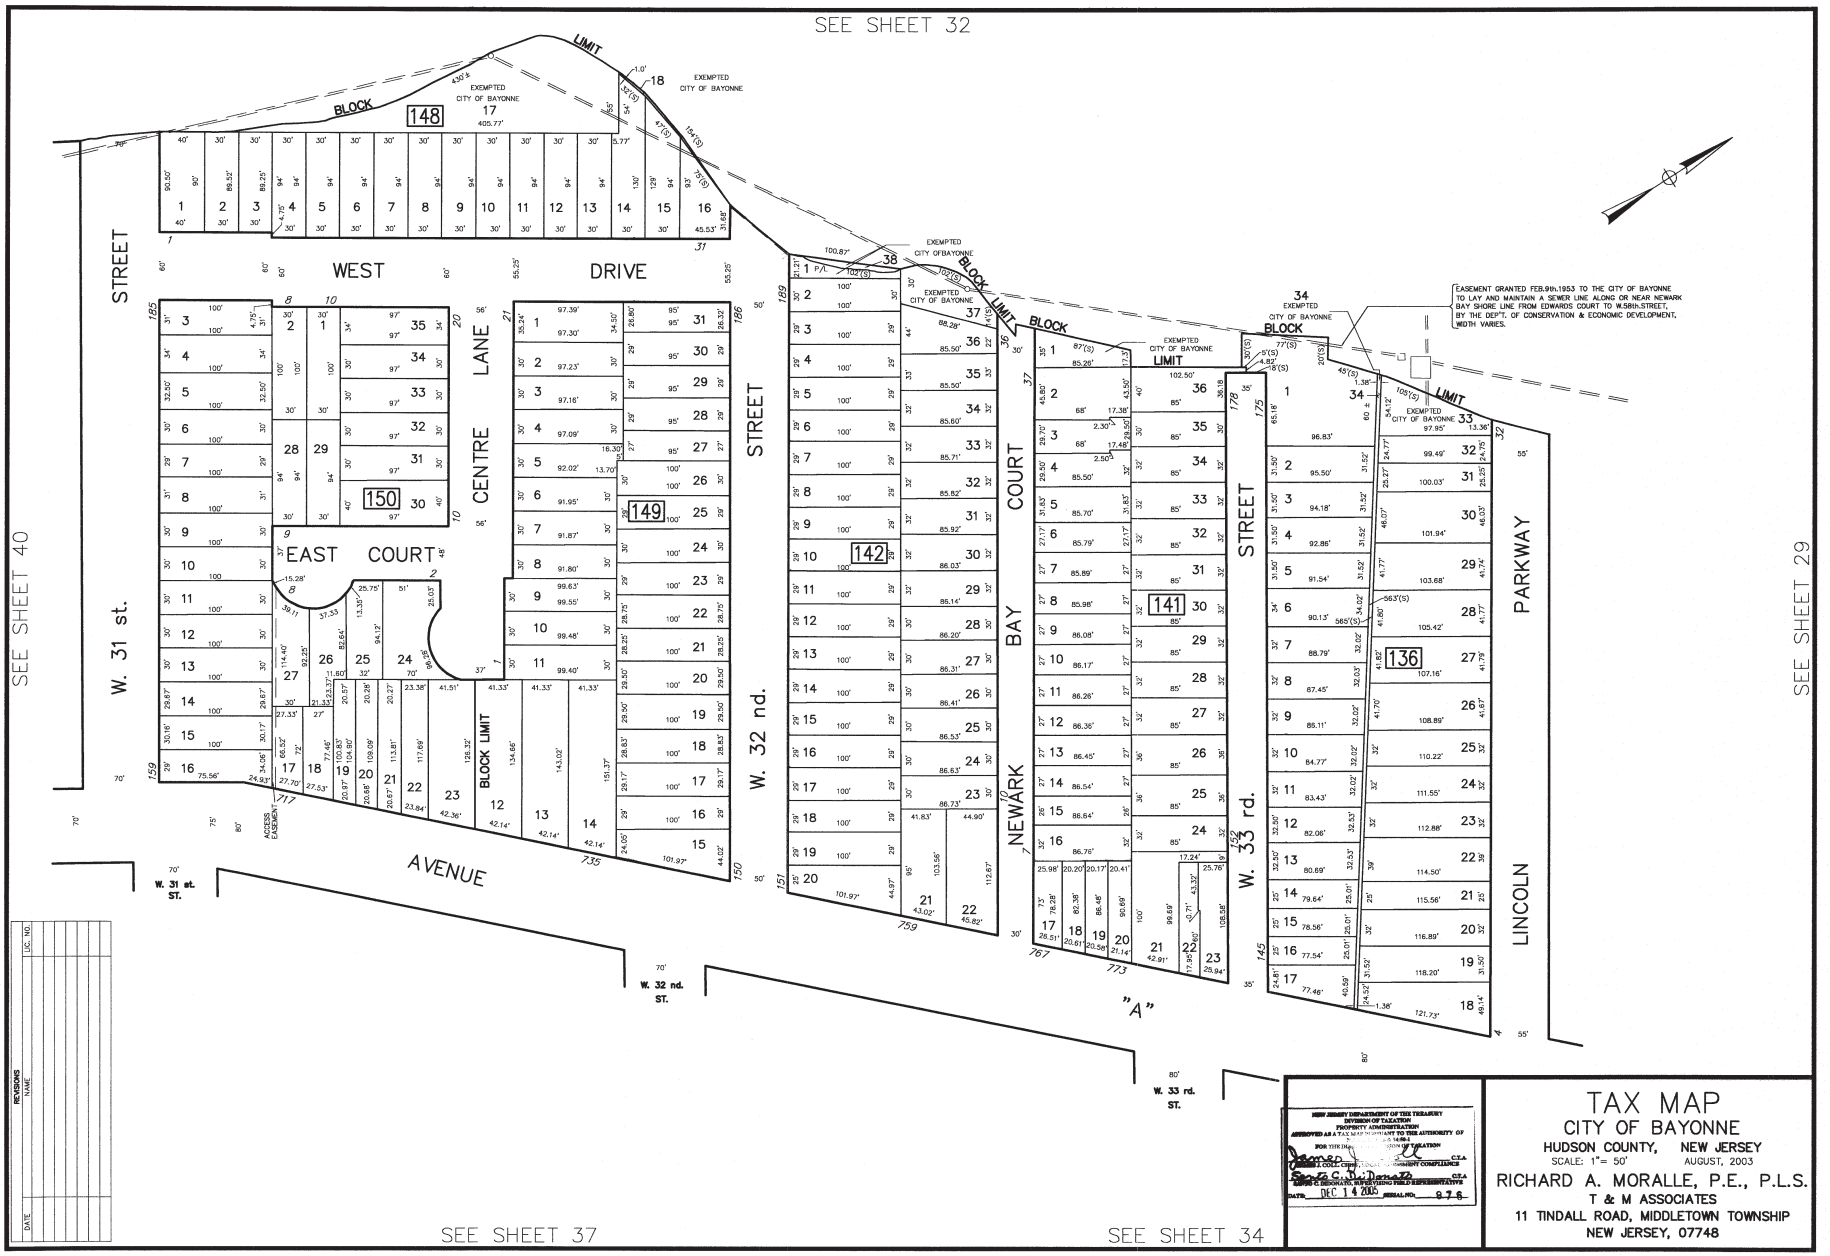
SEE SHEET 32
SEE SHEET 40
SEE SHEET 29
SEE SHEET 37
SEE SHEET 34
W. 31 st. STREET
WEST DRIVE
EAST COURT
CENTRE LANE
W. 32 nd. STREET
NEWARK BAY COURT
W. 33 rd. STREET
LINCOLN PARKWAY
AVENUE "A"
BLOCK LIMIT
EXEMPTED CITY OF BAYONNE
EASEMENT GRANTED FEB.9th.1953 TO THE CITY OF BAYONNE TO LAY AND MAINTAIN A SEWER LINE ALONG OR NEAR NEWARK BAY SHORE LINE FROM EDWARDS COURT TO W.58th.STREET, BY THE DEP'T. OF CONSERVATION & ECONOMIC DEVELOPMENT, WIDTH VARIES.
148
149
150
141
142
136
REVISIONS
DATE
NAME
LIC. NO.
NEW JERSEY DEPARTMENT OF THE TREASURY
DIVISION OF TAXATION
PROPERTY ADMINISTRATION
APPROVED AS A TAX MAP PURSUANT TO THE AUTHORITY OF
FOR THE DEPT. OF TAXATION
DATE: DEC 14 2005
SERIAL NO. 876
TAX MAP
CITY OF BAYONNE
HUDSON COUNTY, NEW JERSEY
SCALE: 1"= 50'
AUGUST, 2003
RICHARD A. MORALLE, P.E., P.L.S.
T & M ASSOCIATES
11 TINDALL ROAD, MIDDLETOWN TOWNSHIP
NEW JERSEY, 07748