7/24/2017 9:08:24 AM

C:\Users\jsawyer\Documents\16002_R15_ARA_Munster Urology I I - 06062017_jsawyer.rvt

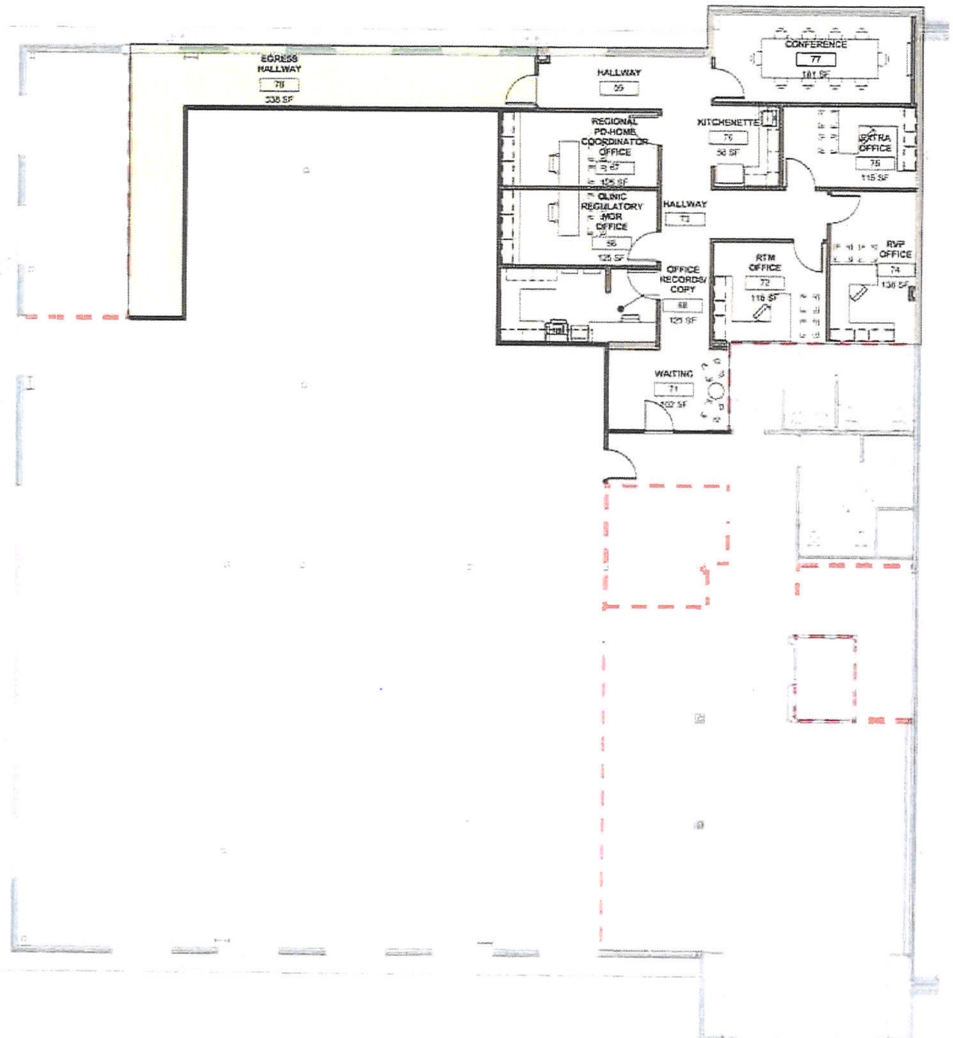

① 2ND FLOOR PLAN - REGIONAL OFFICE
3/16" = 1'-0"

NW Indiana Regional Office
1777 Total Net sq. ft.

☐	1521 Gross Office sq. ft.
☐	394 Gross Egress sq. ft.
	1915 Total Gross sq. ft.

PULSE

PULSE DESIGN GROUP
8207 Melrose Dr., Suite 145
Lenexa Kansas 66214
Ph: (913)438-9095
Fx: (913)438-2660
pulsedesigngroup.com

UNLESS A PROFESSIONAL SEAL WITH SIGNATURE AND DATE IS AFFIXED, THIS DOCUMENT IS PRELIMINARY AND IS NOT INTENDED FOR CONSTRUCTION, RECORDING PURPOSES OR IMPLEMENTATION

NW INDIANA REGIONAL OFFICE SPACE - MUNSTER

NWI MEDICAL REALTY GROUP BUILDING
MUNSTER, IN

10120 CALUMET AVENUE, MUNSTER, INDIANA

DRAWN: CDV
CHECKED: BS
DATE:
JOB #: TBD
REVISION DATE

PFP - 100
PRELIMINARY FLOOR PLAN - REV 1

Copyright © 2017, Pulse Design Group, Inc. All Rights Reserved. NOTE: If this drawing is less than 24" x 36", it is a reduced sized drawing