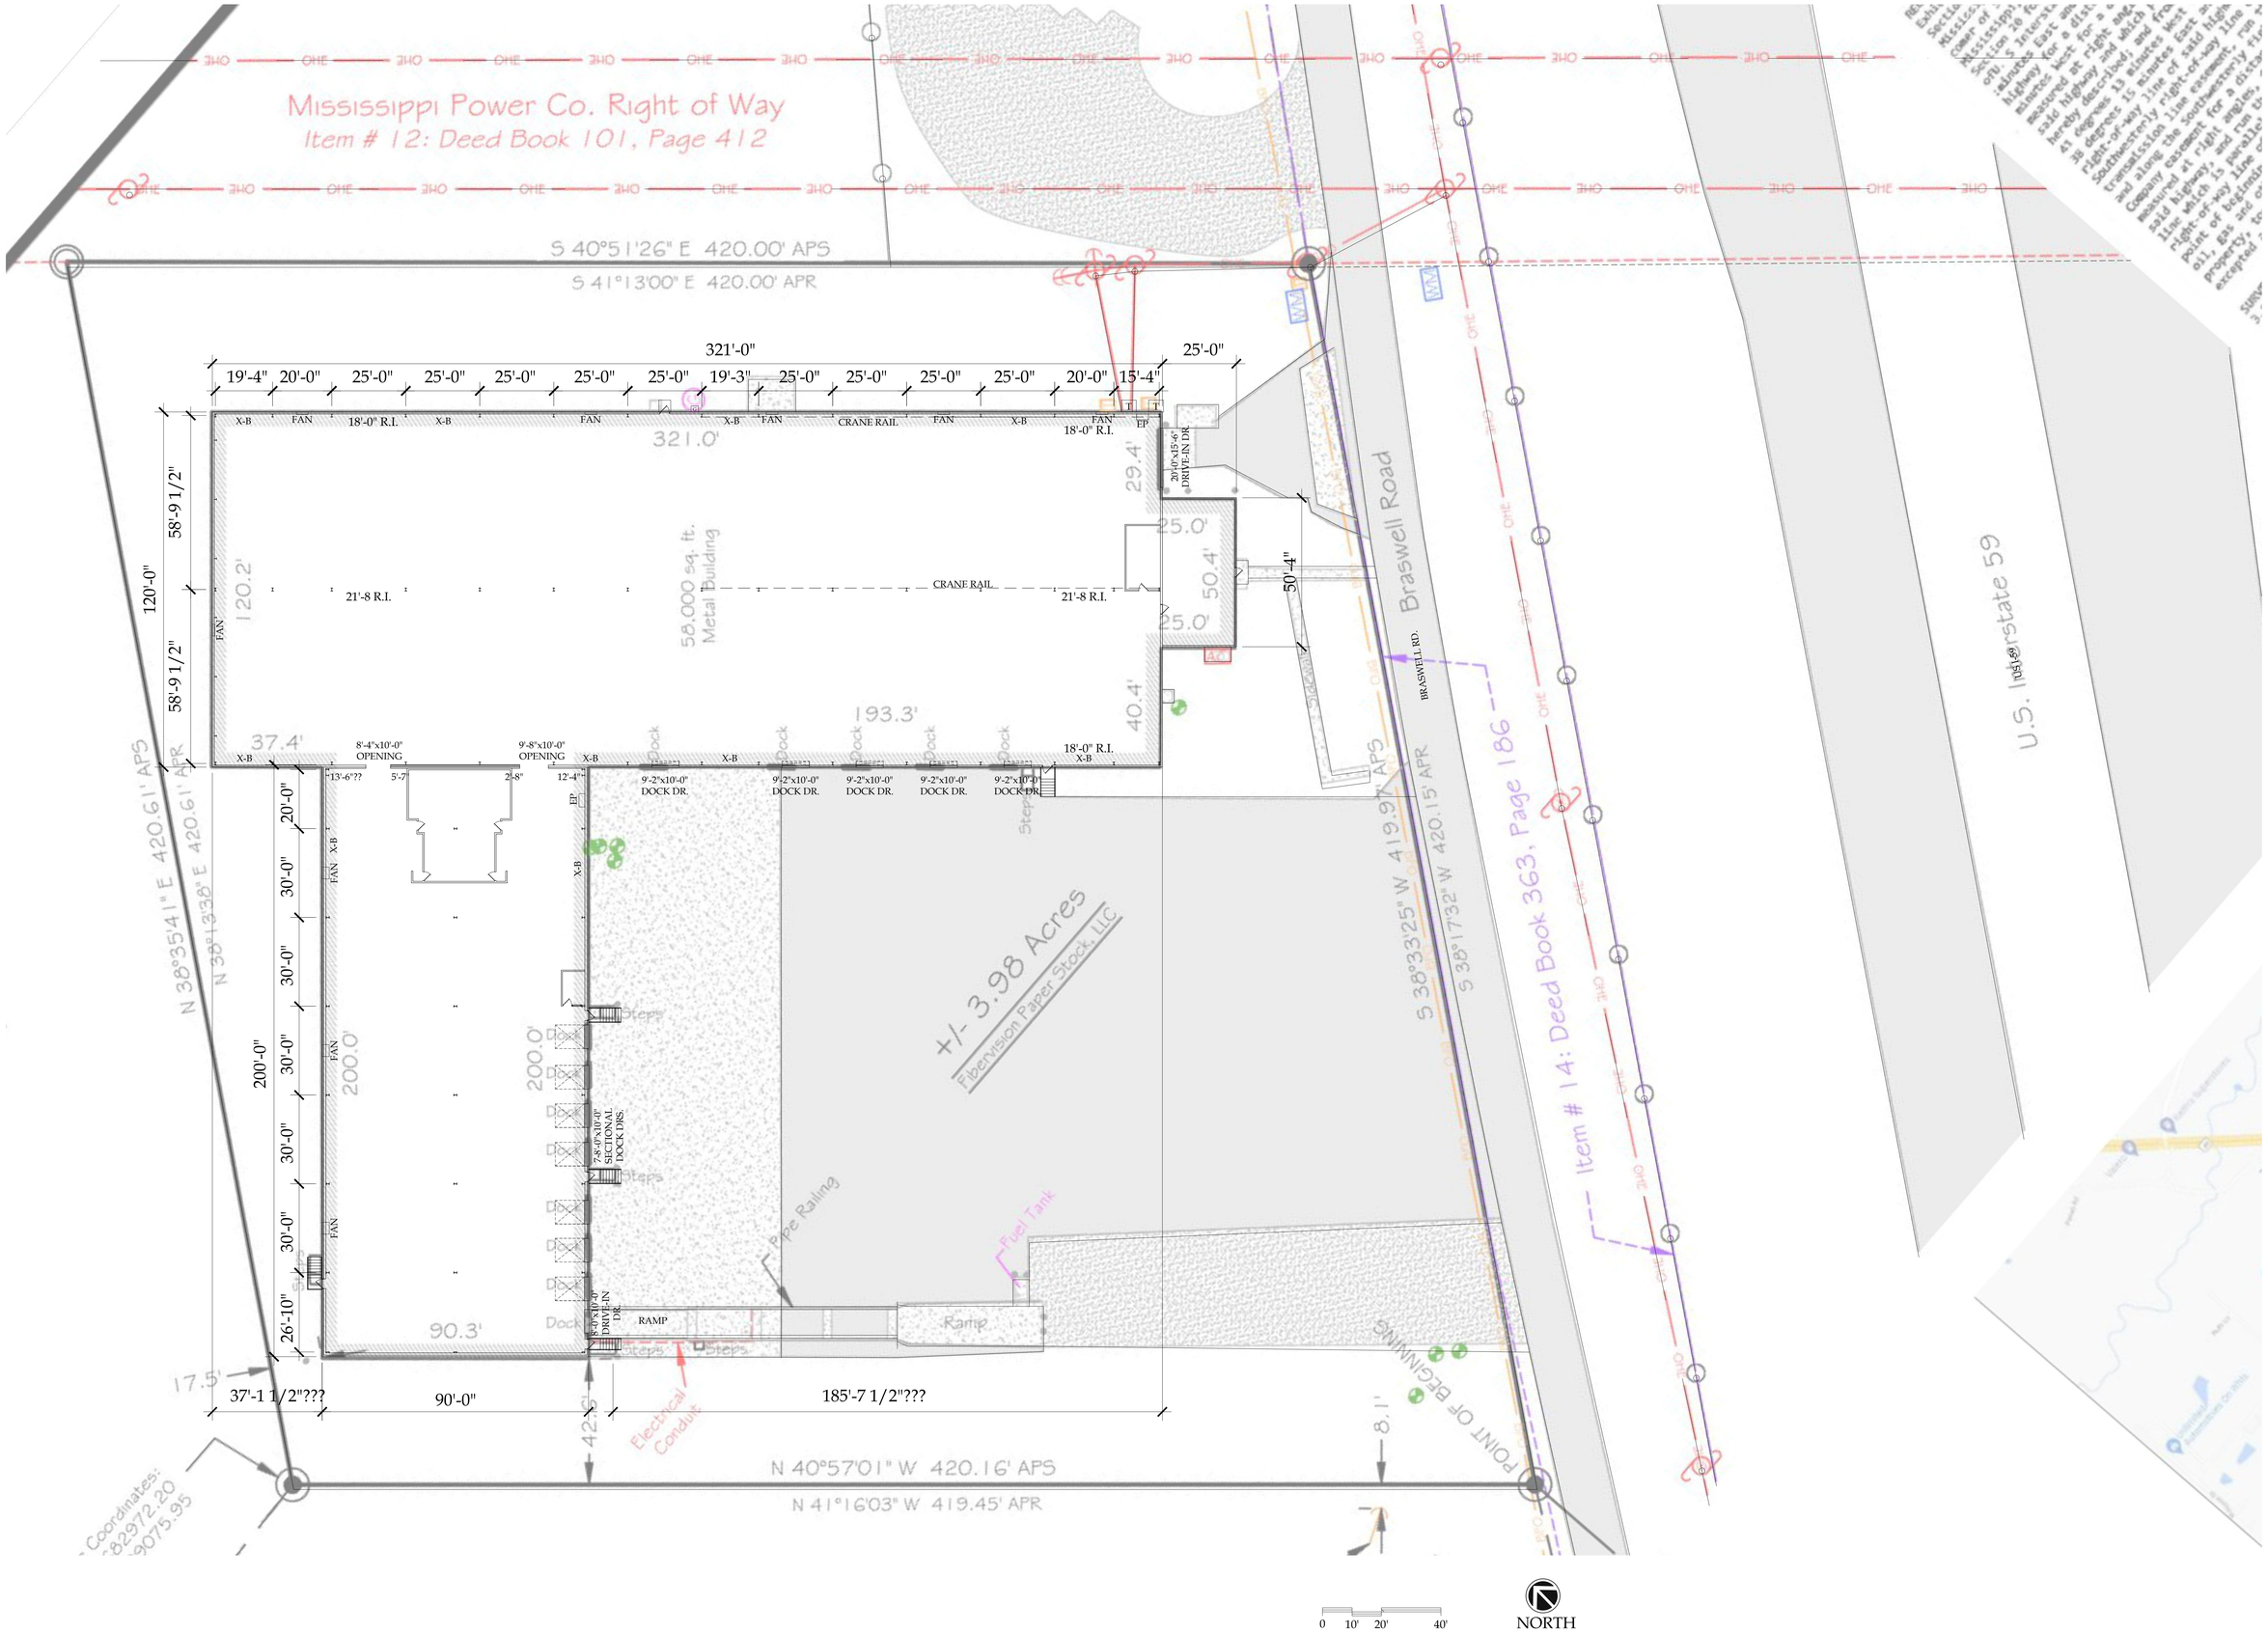

updated 6-01-22

G:\COULSON WAREHOUSES\715722-Hattiesburg Braswell\02-Current Drawings\01-CAD\715722-Hattiesburg-Braswell-plan.dwg, 6/1/2022 4:57:18 PM, pstante, © NSPJ Architects