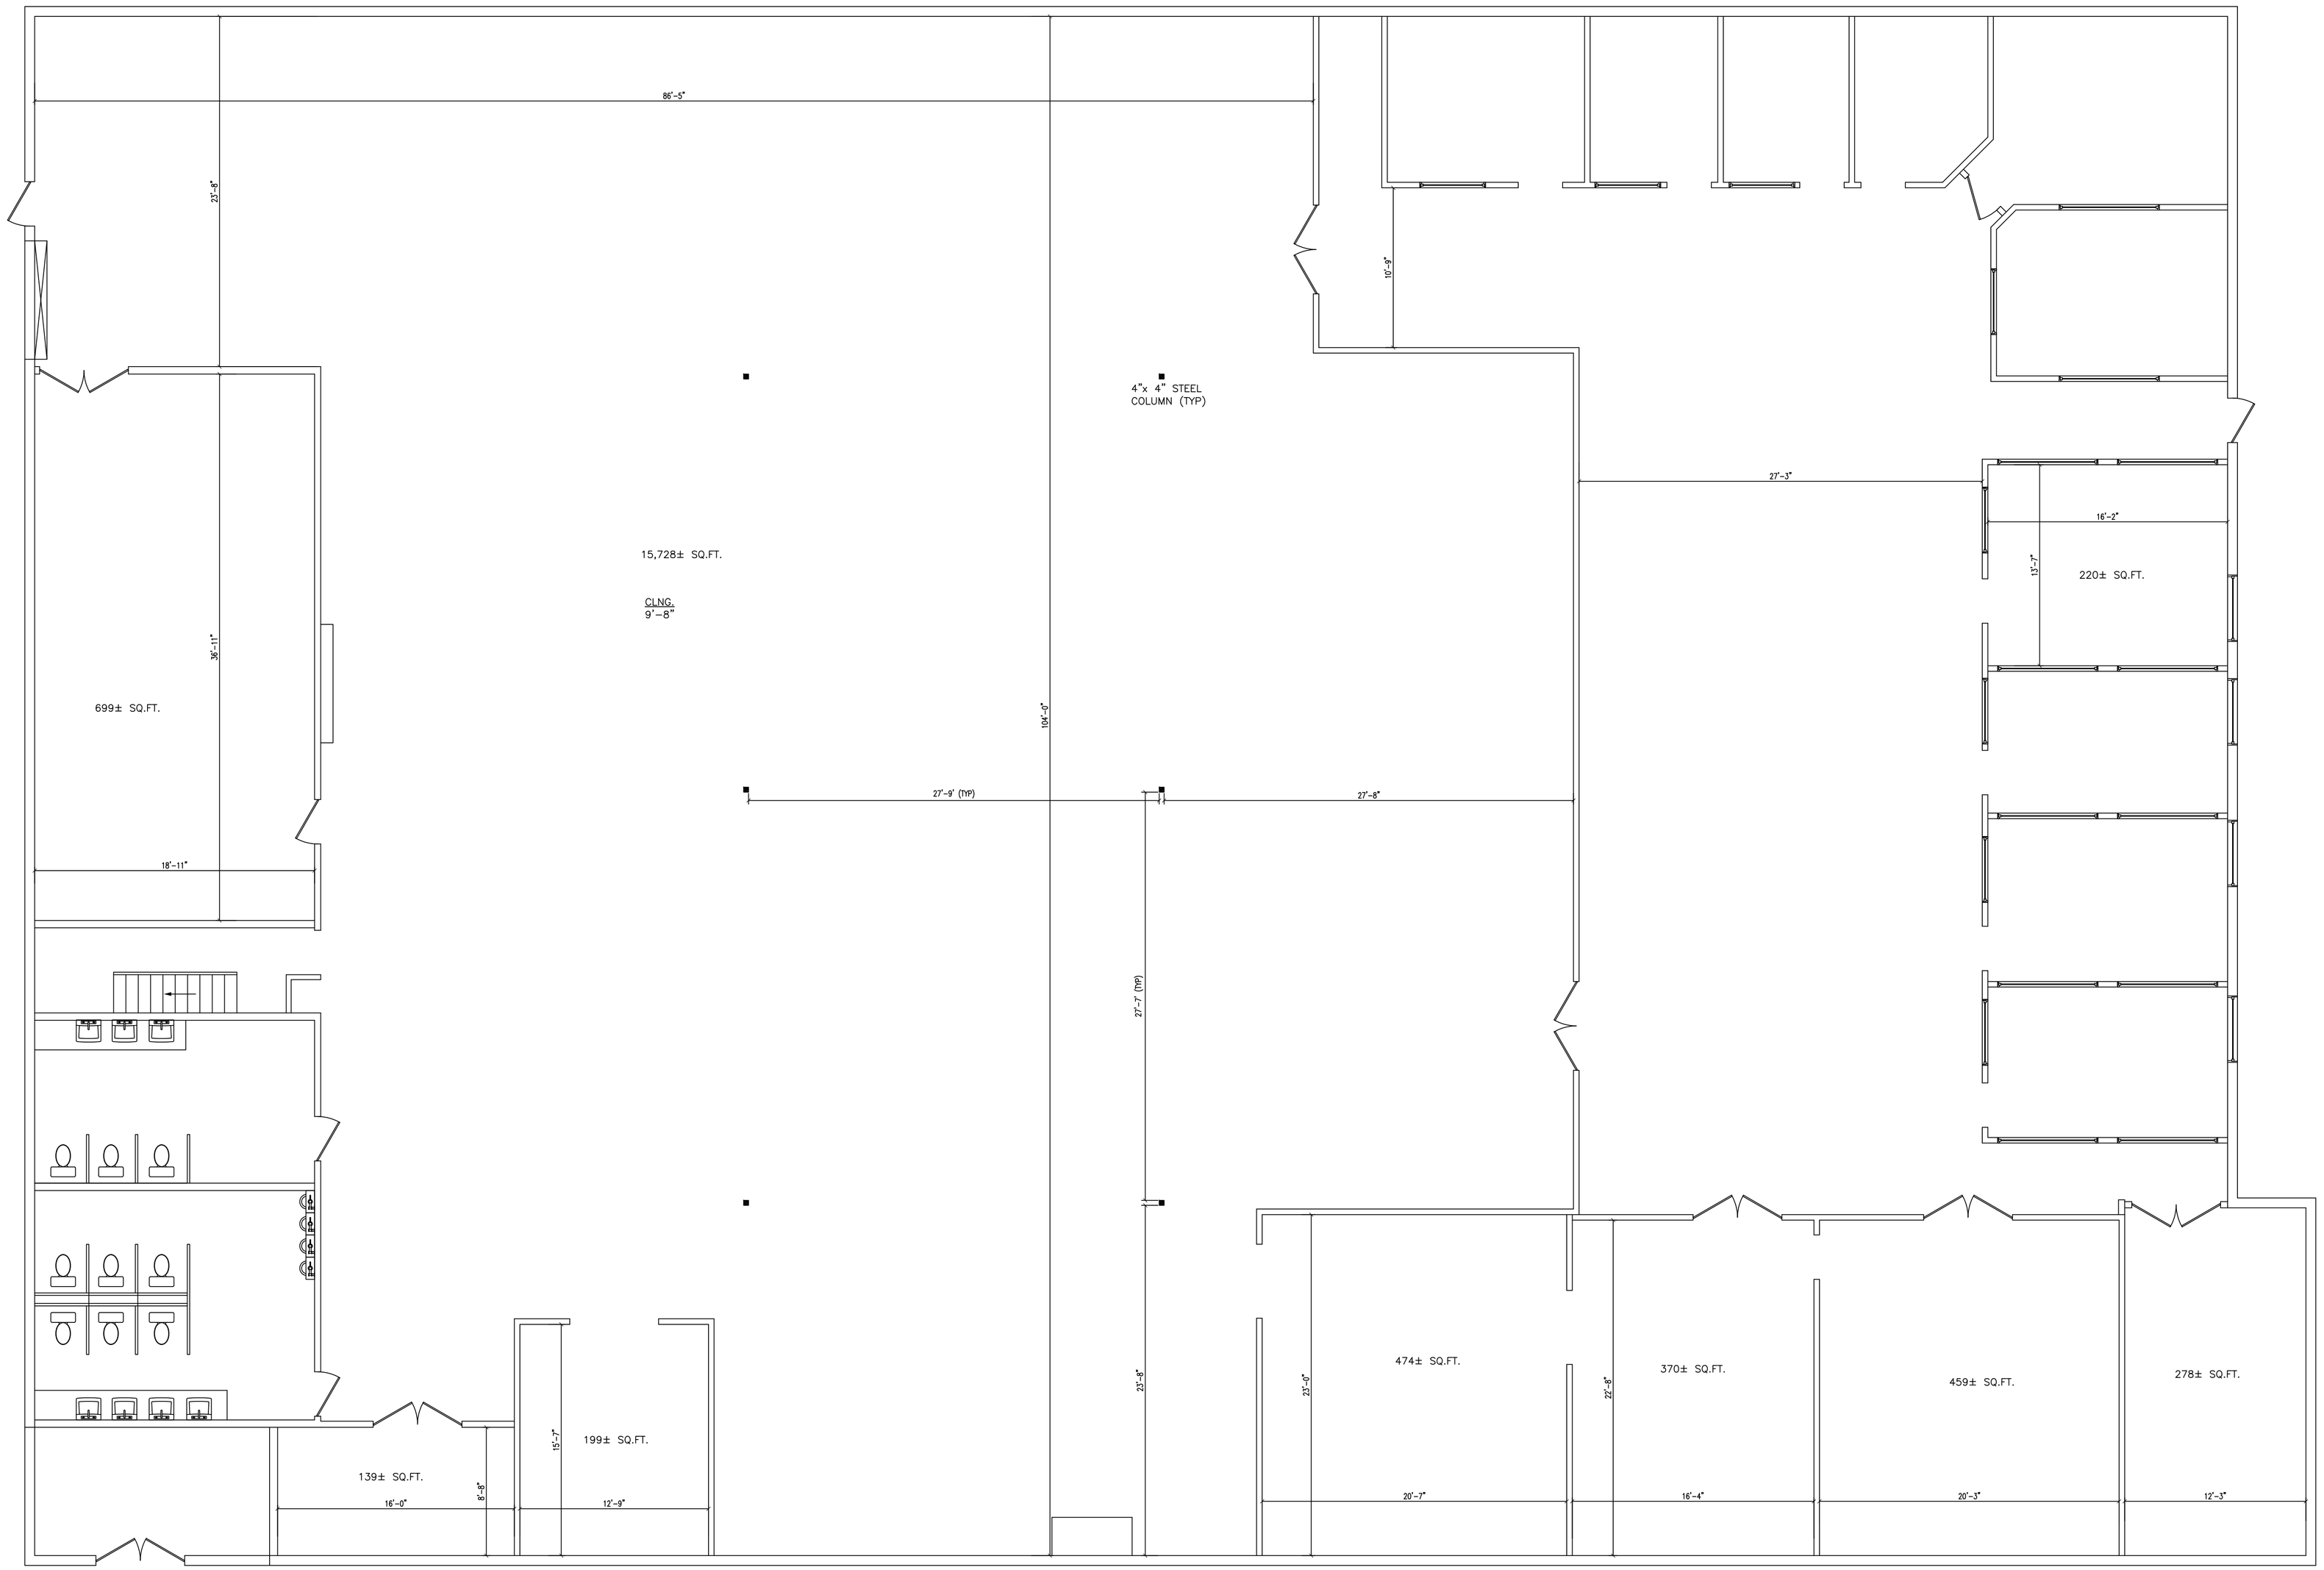

PDC#4 BUILDING LAYOUT PLAN

THESE DRAWINGS HAVE NOT BEEN DESIGNED OR REVIEWED BY A DESIGN PROFESSIONAL FOR COMPLIANCE WITH THE FLORIDA BUILDING CODE. DRAWINGS ARE NOT FOR SUBMITTAL UNTIL SIGNED AND SEALED BY A DESIGN PROFESSIONAL.

2016

Revisions

No.	Date	Description

Key Plan

Designed By:	Frank Rose
Drawn By:	F.R.
EMAIL:	fwrcam@gmail.com
Checked By:	
Issue Date:	09/25/2016
Drawing Scale:	AS NOTED

Drawing Title:

JOE KOVAC
7199 N. ATLANTIC AVE.
PORT CANAVERAL, FL

Drawing No.

F-1