CONCEPTUAL PLAN

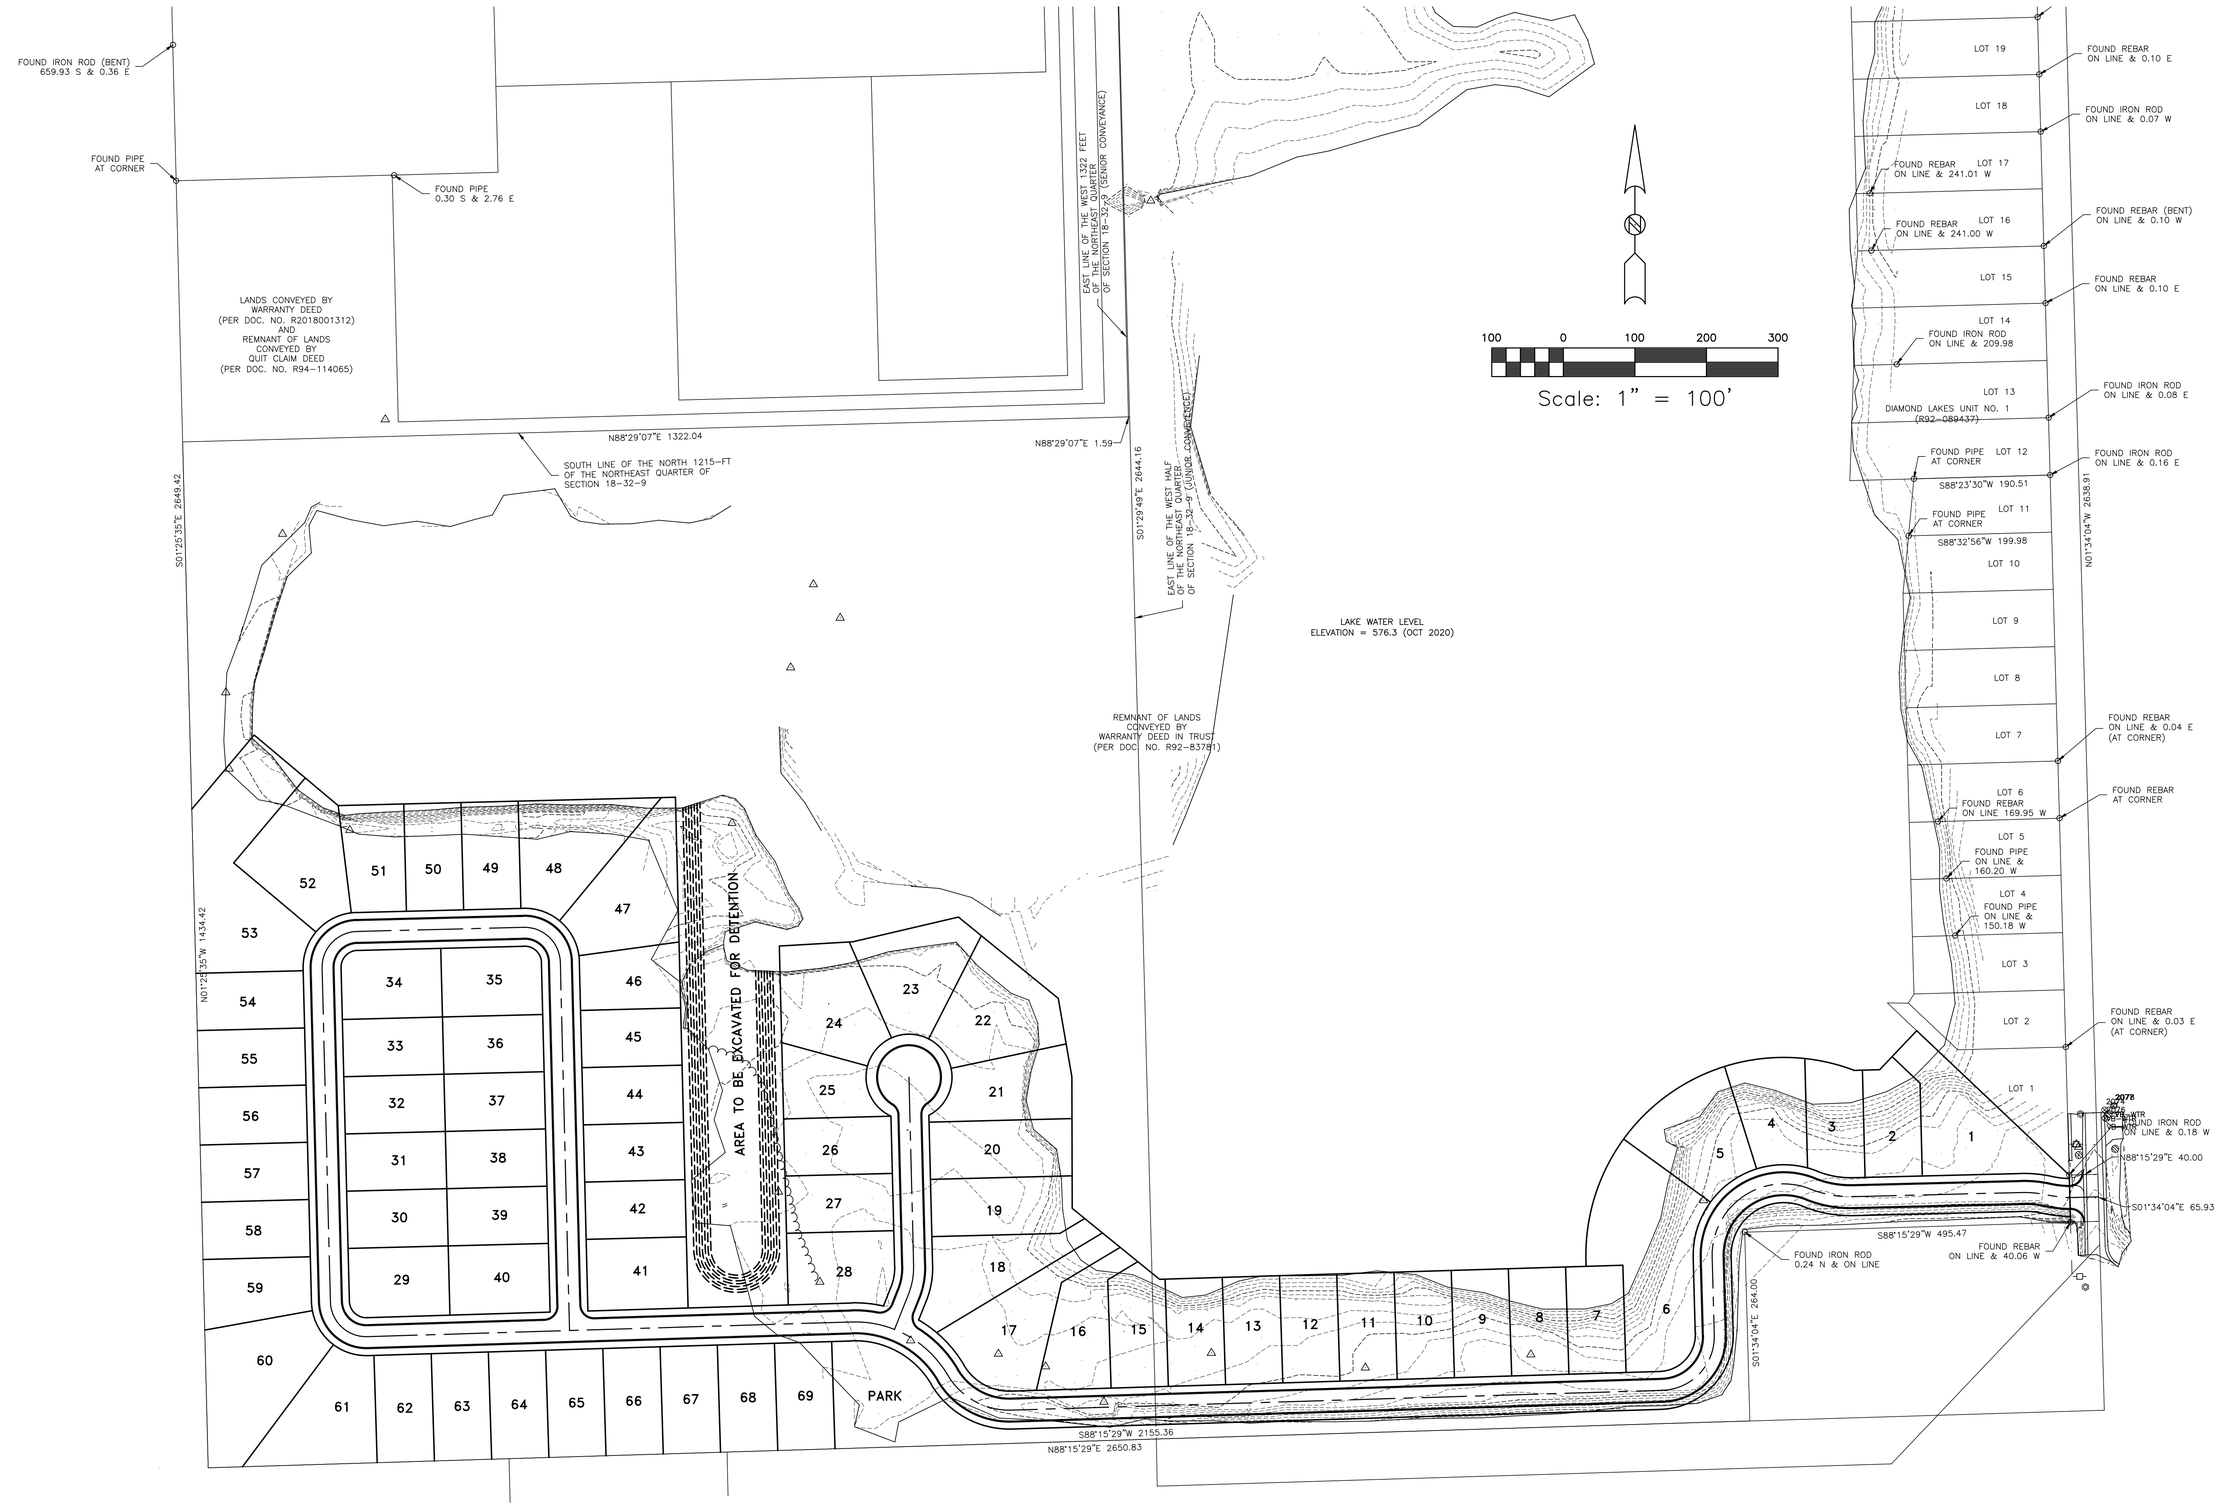

DATE	BY	REVISION

BRAIDWOOD, IL
HOLT PROPERTY

DRAWN BY: CP
CHECKED BY: TC
JOB # GJN20753
DATE: 12/08/2020

CONCEPTUAL PLAN
PROPOSED SUBDIVISION

GEOTECH INC.
CONSULTING ENGINEERS – LAND SURVEYORS
1207 CEDARWOOD DRIVE CREST HILL, ILLINOIS 60403 815/730-1010

GJN20753