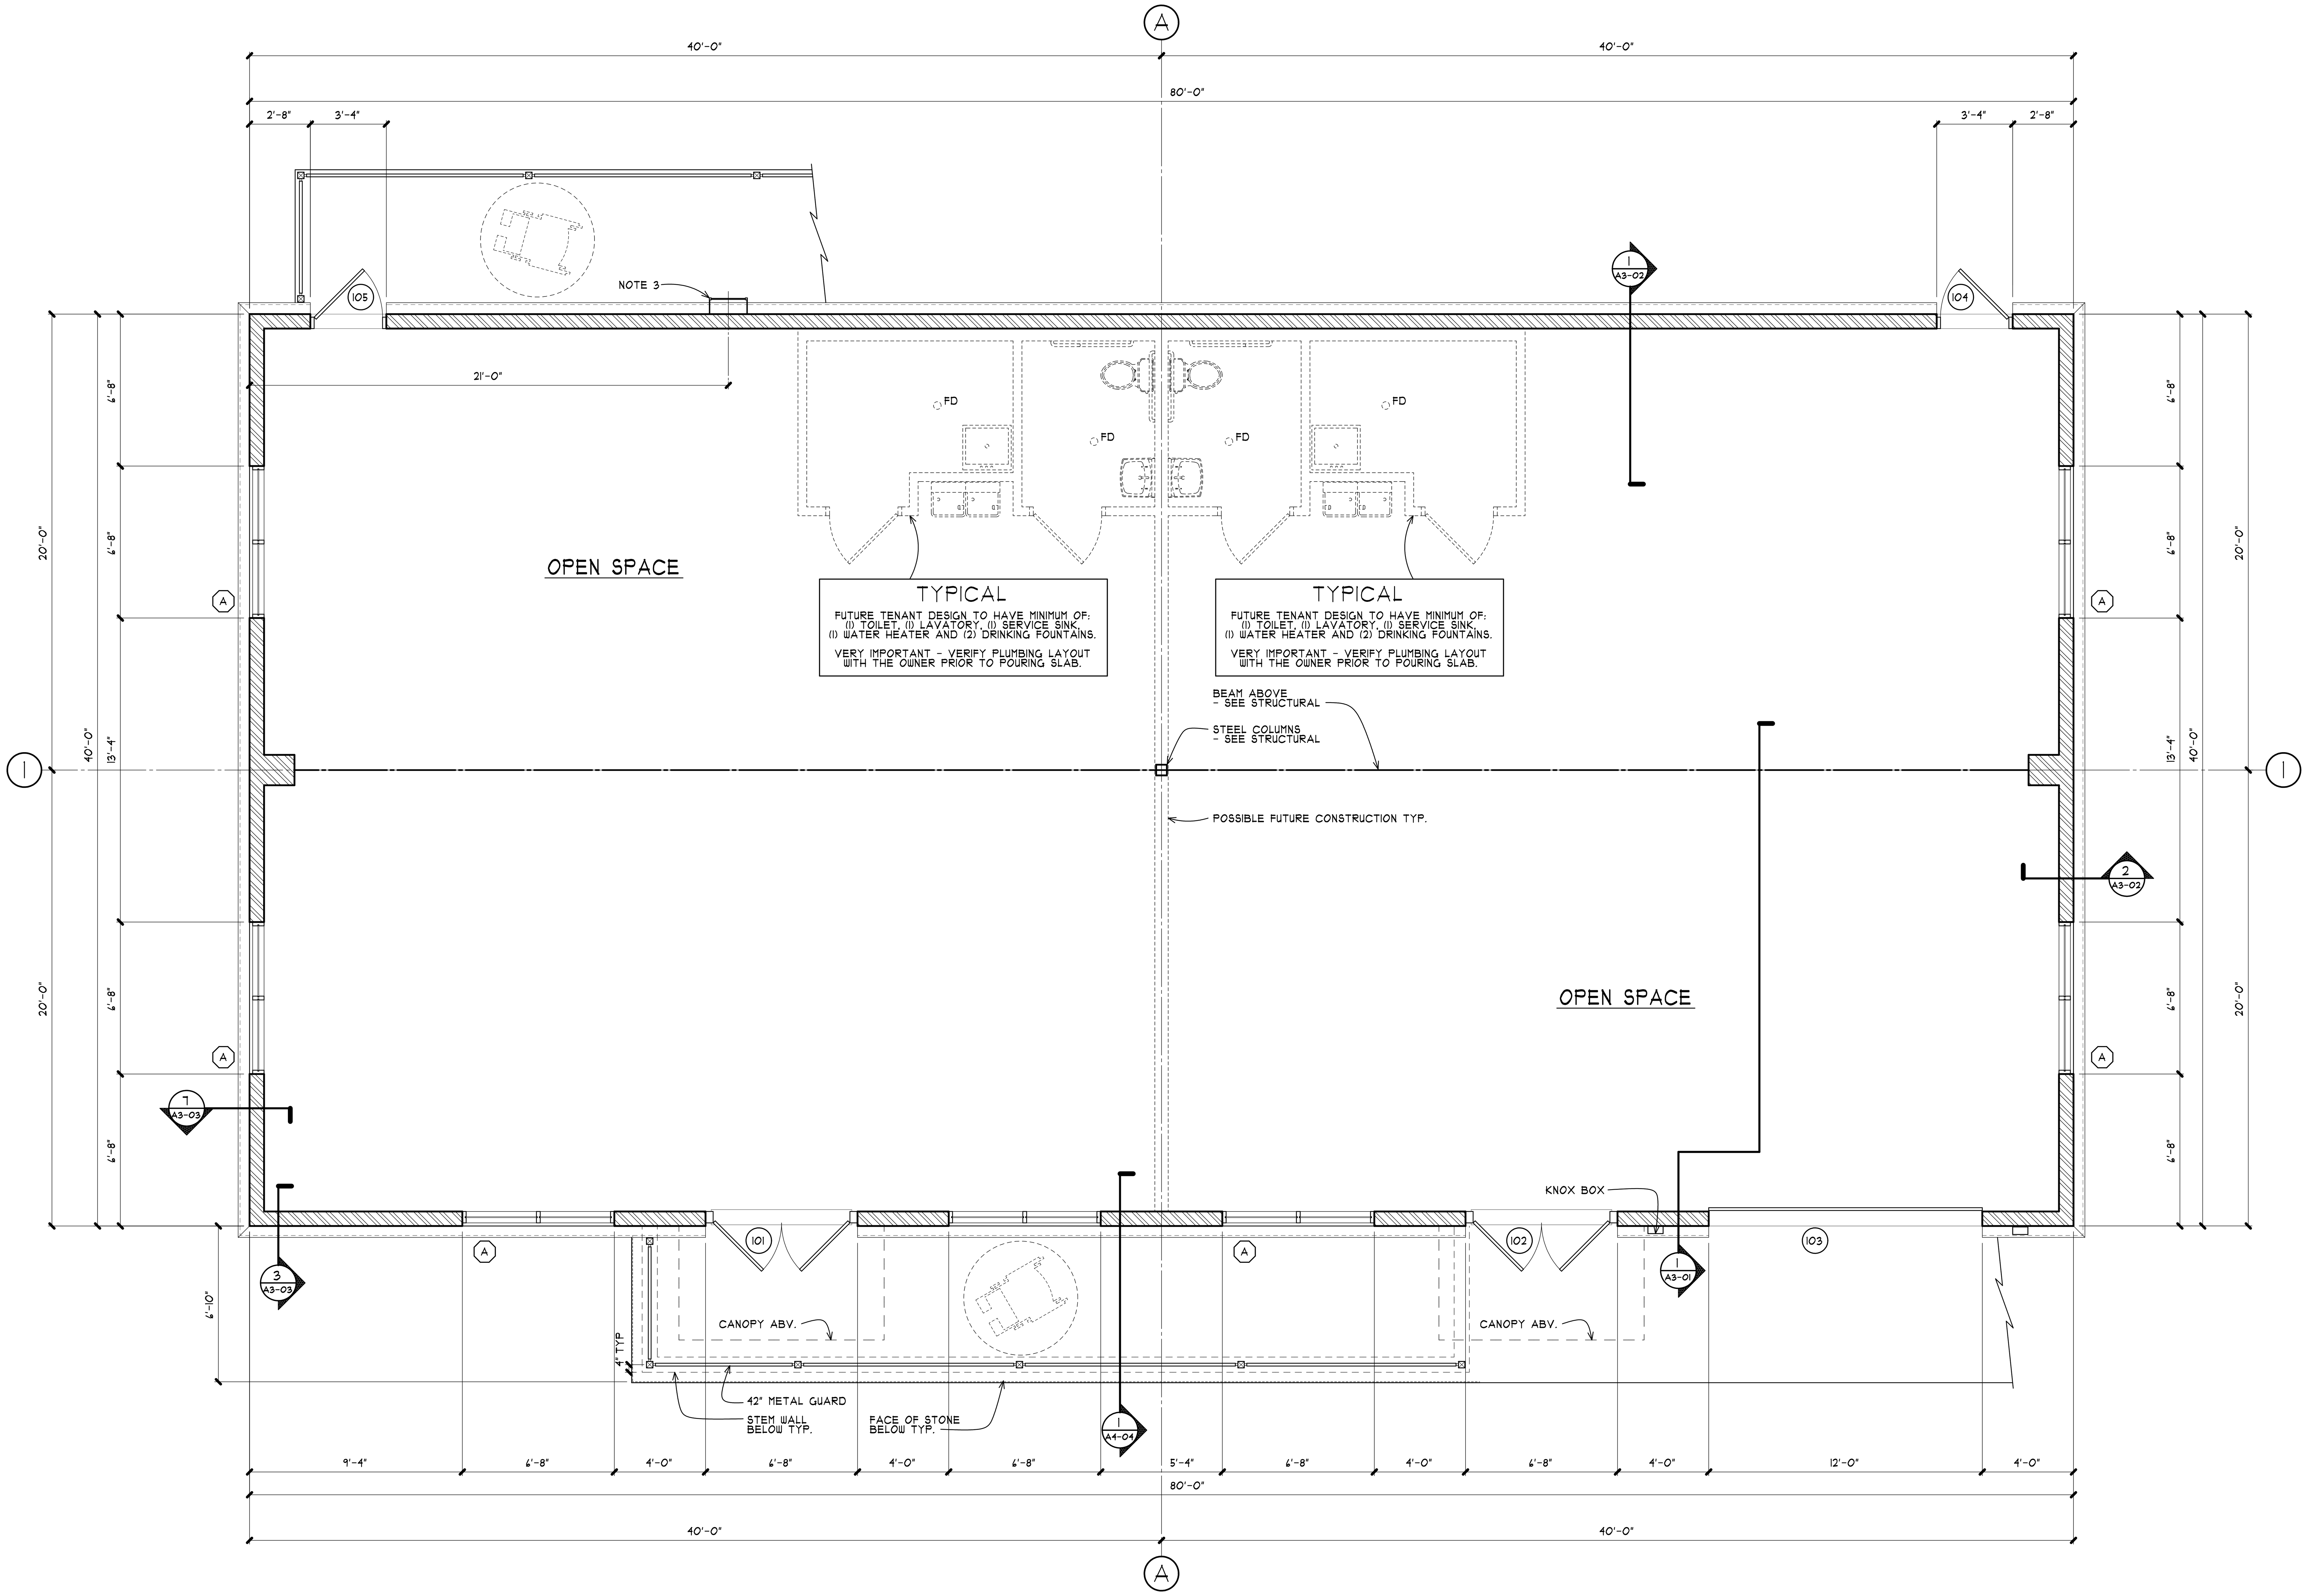

1 FLOOR PLAN
A1-02
1/4" = 1'-0"

FLOOR PLAN NOTES

1) KNOX BOX. SEE FIRE MARSHAL NOTE ON COVER SHEET.
2) SEE DETAIL 2/A3-05 FOR WEEP LOCATIONS OF QUIK-BRIK WALLS.
3) ROOF ACCESS LADDER. PROVIDE ANSI/ASSE Z359.1 PERSONAL FALL ARREST AND RESTRAINTS PER IBC 1015.6, EXCEPTION WHERE REQUIRED - SEE ROOF PLAN.

WALL SCHEDULE

MARK	LEGEND	MATERIAL	WIDTH	VENEER(S)	HEIGHT	COMMENTS
1	(hatch)	QUIK-BRIK	7 5/8"	SEE ELEVATIONS	SEE SECTIONS	

RLE Designs, LLC
Architect
3330 Cobb Parkway, NW
Suite 324-328
Acworth, GA 30101
(770) 315-4914
www.rledesigns.com

Creekview
Building Two
11281 Highway 92, Woodstock, Georgia

© Copyright
This drawing is the property of RLE Designs, LLC and cannot be reproduced without its permission.

IMPORTANT NOTES:

A1) RLE Designs, LLC assumes no liability for any structure constructed from these drawings. The architectural drawings convey aesthetic design.

A2) Plans indicate locations only. Engineering aspect should incorporate actual site conditions.

A3) All framing member spacing and connections are to be determined by the contractor or designed by an engineer.

Execution of the Contract by the Contractor is a representation that the Contractor will perform the following:

C1) Contractor must verify ALL DIMENSIONS. Drawings are not to be scaled.

C2) Contractor is to report to RLE Designs, LLC any errors, omissions or inconsistencies discovered or made known to him/her in the drawings before proceeding.

C3) Contractor shall report to RLE Designs, LLC any nonconformity discovered or made known to him/her between the drawings and all APPLICABLE BUILDING CODES.

C4) Contractor is responsible for quality of material and workmanship.

C5) Contractor is responsible for means and methods of construction.

DATE	PROJECT NUMBER
05/13/25	2024-335

REVISIONS

DATE	DESCRIPTION

SHEET TITLE
FLOOR PLAN

SHEET
A1-02

R:\RLE Designs\Projects\2024\2024-335 Creekview Building Two\2024-335 Floor Plans - 02.aec