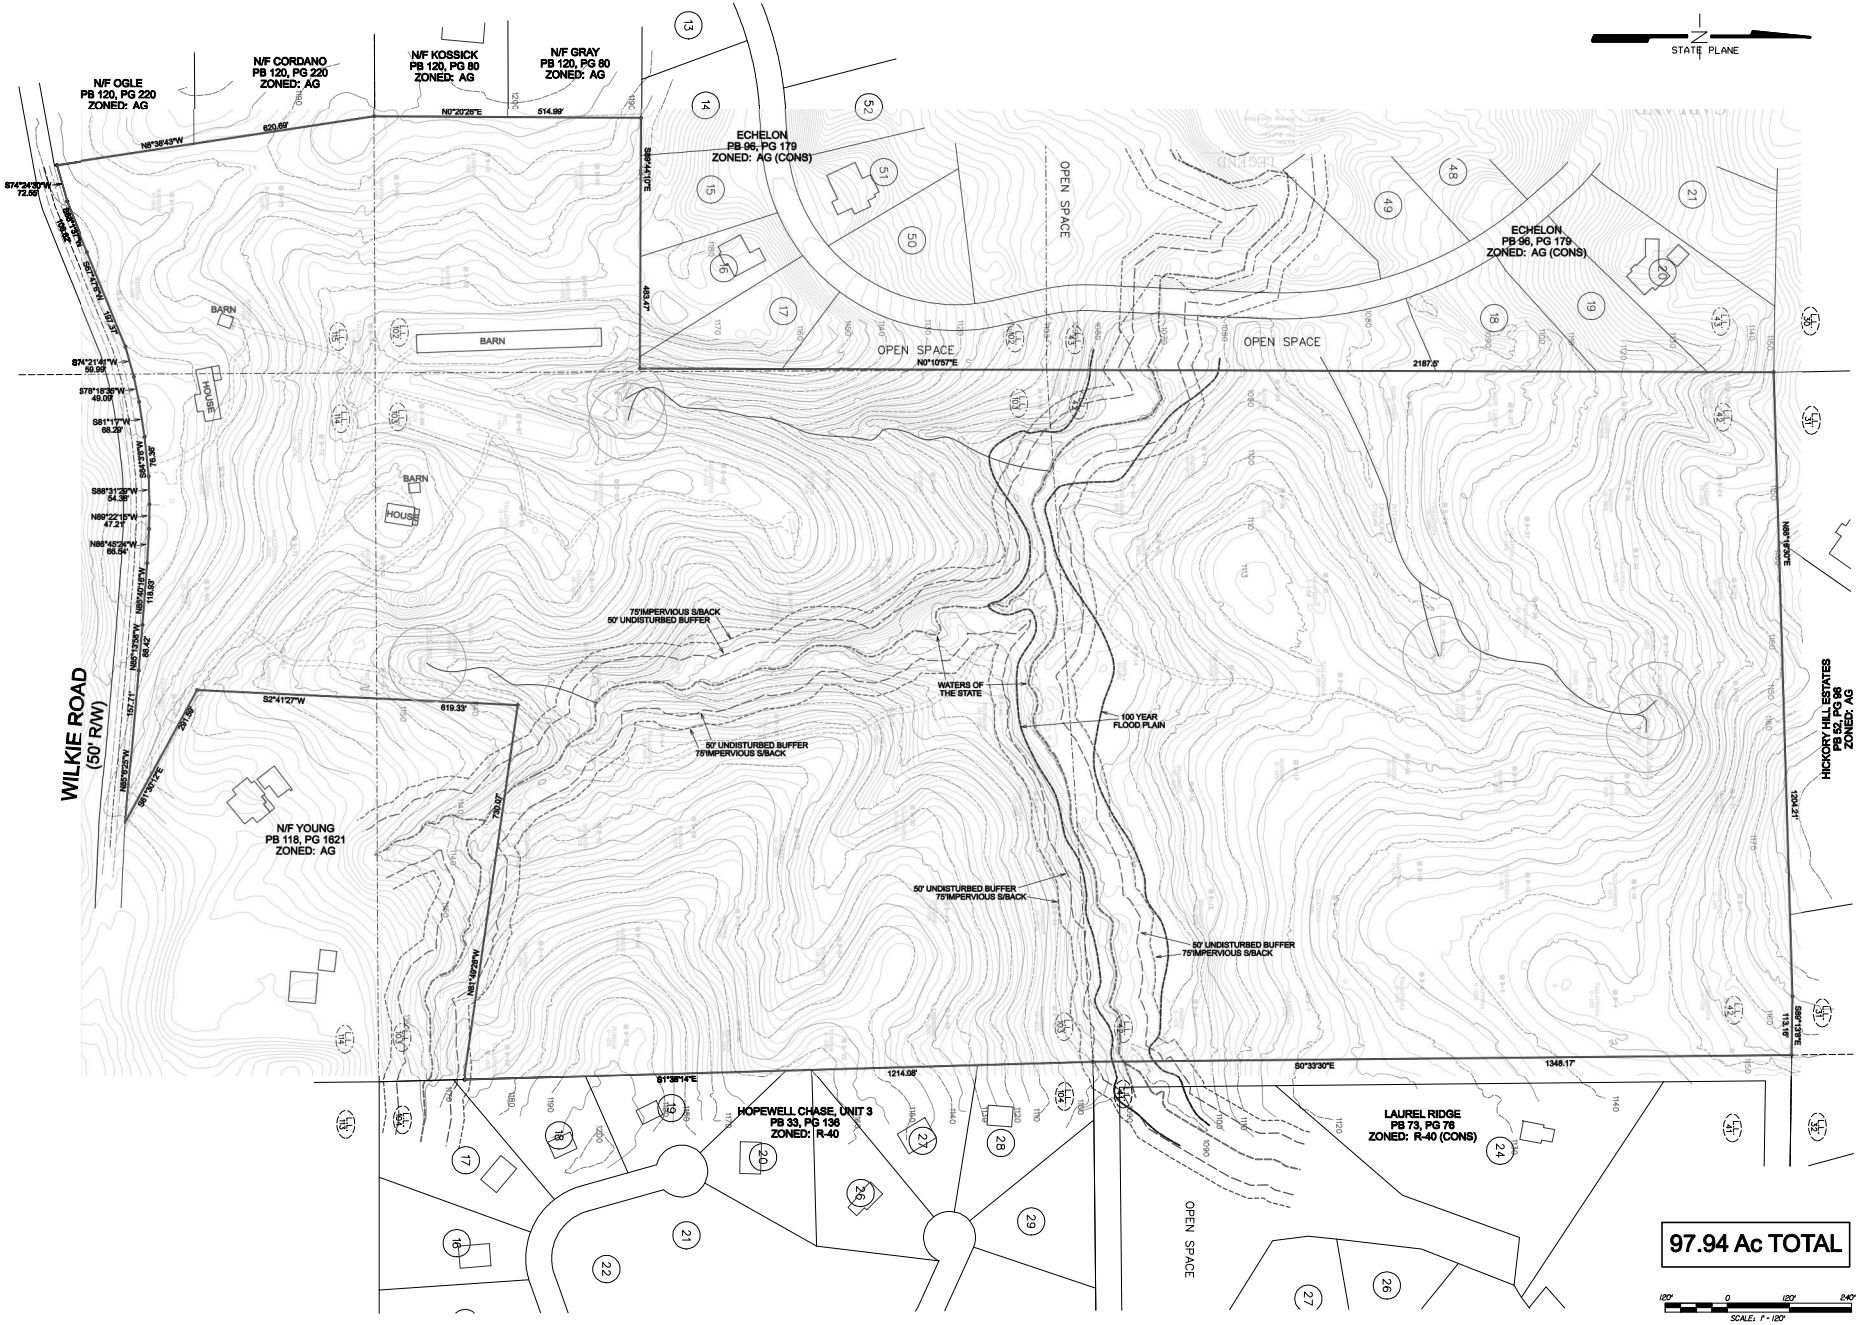


PREPARED BY:

ROGER S. LEE
& ASSOCIATES, INC.
PROFESSIONAL LAND SURVEYORS
P.O. BOX 1145 / 7877 HWY 92
WOODSTOCK, GA. 30188
PHONE 770-693-6984

Engineering contact:
Frans van Laauwen
404-277-39774

PREPARED FOR:
[ OWNER ]
[ DEVELOPER ]

# WILKIE ROAD

2008 WILKIE ROAD
PROJECT ADDRESS

49, 100, 105, 114 & 115 / 294
LAND LOT / DISTRICT / SECTION

CHEROKEE COUNTY, GEORGIA
CITY, COUNTY, STATE

# BOUNDARY SURVEY

SIGNED / SEALED

| No. | REVISION | DATE |
|---|---|---|
| 1. | LATEST PRINT | 10/03/25 |
| 2. | | |
| 3. | | |
| 4. | | |

P.L. DESIGN: SCALE: AS SHOWN

P.L. DRAWN:

RSL CHECKED: SHEET: 1 of 1

10/03/25 DATE: PROJECT No.