A TOPOGRAPHIC MAP OF
LOT 4R
of the LOT 4R SILVERTHORN NO. 2 SUBDIVISION

ACCORDING TO THE PLAT RECORDED 08/06/03 AT REC. NO. 725468

TOWN OF SILVERTHORNE

SUMMIT COUNTY, COLORADO

ELEVATIONS BASED ON U.S.G.S. SEA LEVEL DATUM (1929)
DATE OF TOPO. FIELD SURVEY: 10/21/08
CONTOUR INTERVAL = ONE FOOT

GRAPHIC SCALE

20 0 10 20 40 80

(IN FEET)
1 inch = 20 ft.

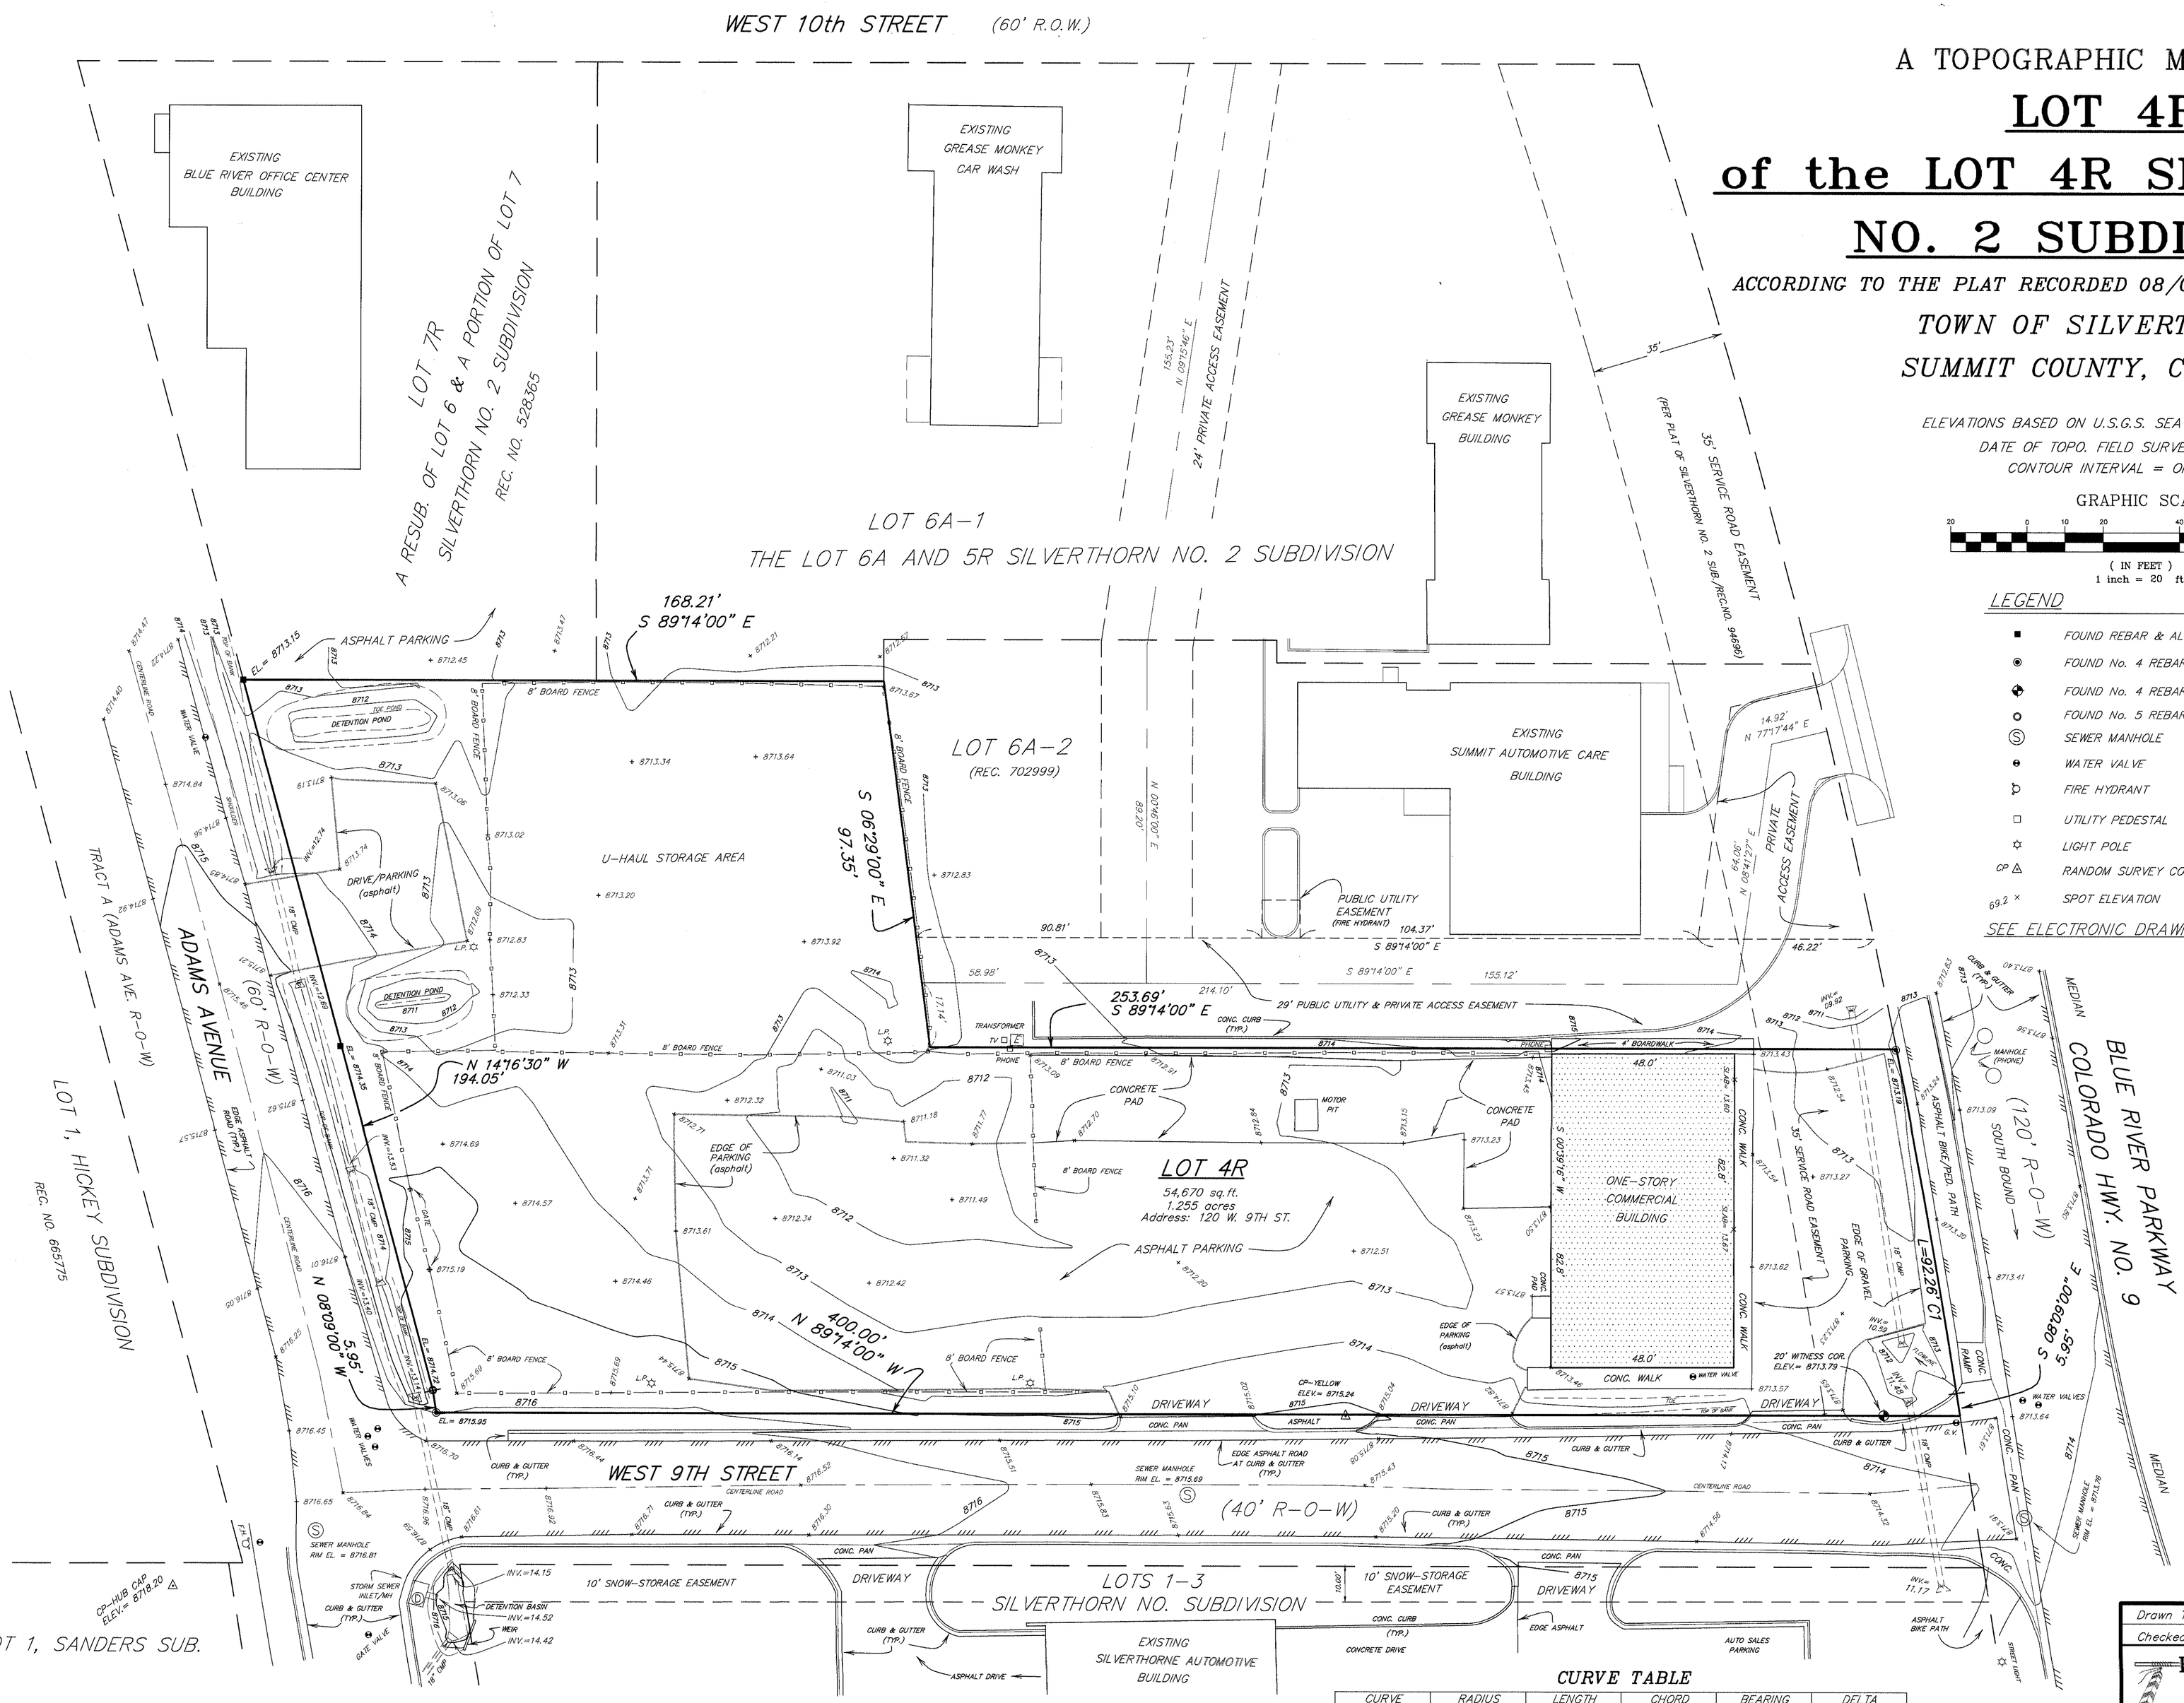

LEGEND

- FOUND REBAR & ALUMINUM CAP (PLS ILLEGIBLE)
- FOUND No. 4 REBAR & RED PLASTIC CAP (PLS 15242/BARNES)
- FOUND No. 4 REBAR & ALUMINUM CAP (PLS 15242/BARNES)
- FOUND No. 5 REBAR
- SEWER MANHOLE
- WATER VALVE
- FIRE HYDRANT
- UTILITY PEDESTAL
- LIGHT POLE
- CP RANDOM SURVEY CONTROL POINT
- 69.2 × SPOT ELEVATION

SEE ELECTRONIC DRAWING FOR ADDITIONAL SPOT ELEVATIONS

COLORADO REGISTERED PROFESSIONAL LAND SURVEYOR
GARY C. BARNES
15242

CURVE TABLE

CURVE	RADIUS	LENGTH	CHORD	BEARING	DELTA
C1	2241.84'	92.26'	92.25'	S 09°19'51" E	02°21'28"

Drawn TCB	Dwg 17493TP.DWG	Project 17493
Checked TCB	Date 10/23/08	Sheet 1 of 1

R-A-N-G-E W-E-S-T INC.
ENGINEERS & SURVEYORS
P.O. Box 589
Silverthorne, CO 80498 970-468-6281

NOTE: ACCORDING TO COLORADO LAW YOU MUST COMMENCE ANY LEGAL ACTION BASED UPON ANY DEFECT IN THIS SURVEY WITHIN THREE YEARS AFTER YOU FIRST DISCOVER SUCH DEFECT. IN NO EVENT MAY ANY ACTION BASED UPON ANY DEFECT IN THIS SURVEY BE COMMENCED MORE THAN TEN YEARS FROM THE DATE OF THE CERTIFICATION SHOWN HEREON.

C:\PV17493\17493TP Thu Oct 23 11:08:29 2008