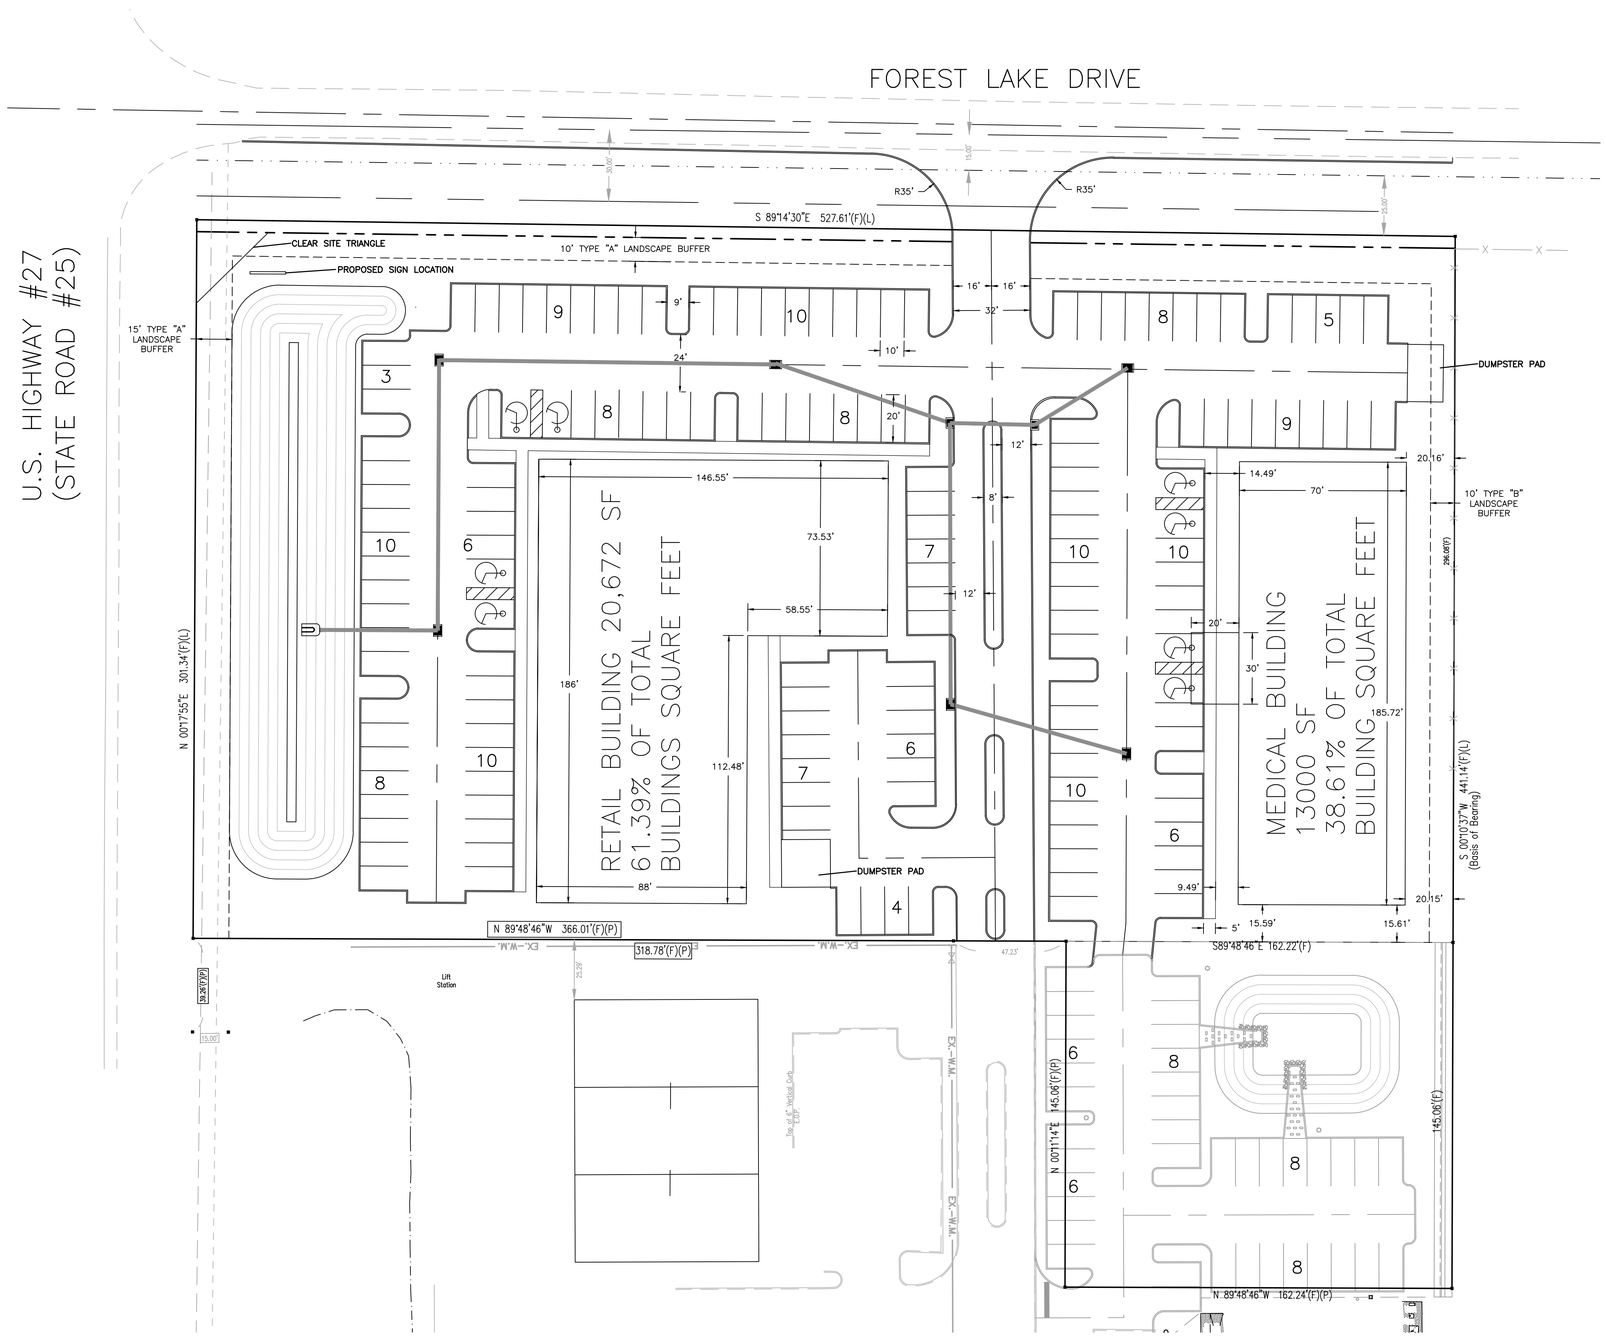

146 PARKING SPACES
8 HANDICAPPED PARKING SPACES
36 PARKING SPACES
190 TOTAL PARKING SPACES

TOTAL BUILDINGS AREA 33,672 SF

LINE LEGEND

- PROPERTY BOUNDARY
- RIGHT OF WAY LINE
- EXISTING FENCE
- EXISTING OVERHEAD ELEC.
- CENTERLINE
- EXISTING EOP

CA#: 30924
6150 S FLORIDA AVE, STE. 200
LAKELAND, FL 33813
863-422-5517
www.quiggengineering.com
QUIGG ENGINEERING INC

PRELIMINARY
DAVID BOOHER P.E. #78186 DATE

REVISIONS

DATE	NO.	DESCRIPTION	NAME

PROJECT NAME: FOREST LAKE RETAIL
HAINES CITY, FLORIDA
SECTION 05, TWP 27S, RNG 27E POLK COUNTY, FL

SHEET: SITE PLAN

DATE:	08-05-2020
SCALE:	1":30'
PROJECT #:	19FL018
DRAWN BY:	EHH
APPROVED BY:	DRB

SHEET NUMBER
3.0