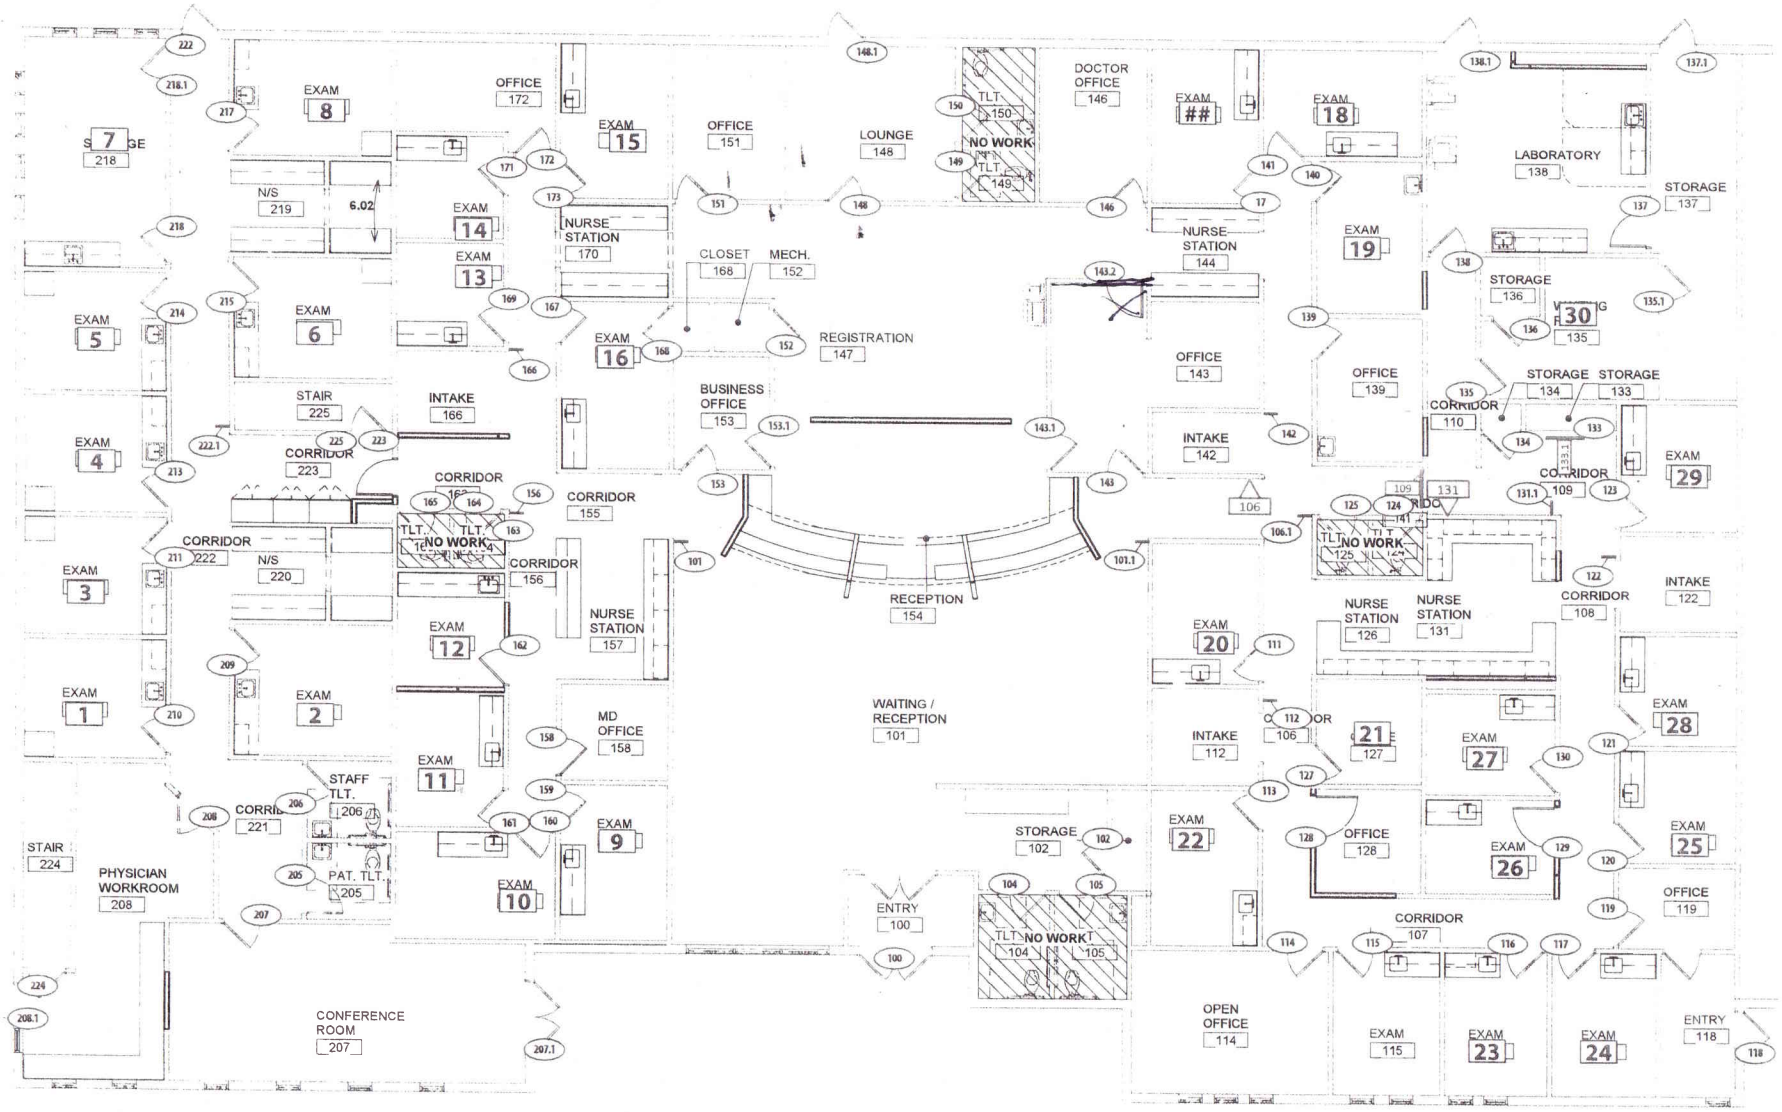

signcraft

First Floor
SIGN LOCATION PLAN
April 3, 2019

A-111