GREENWOOD COUNTY
GREEN , S.C.
THIS PLAT MAY BE RECORDED
BY: ADMINISTRATI
DATE: 12-1-95

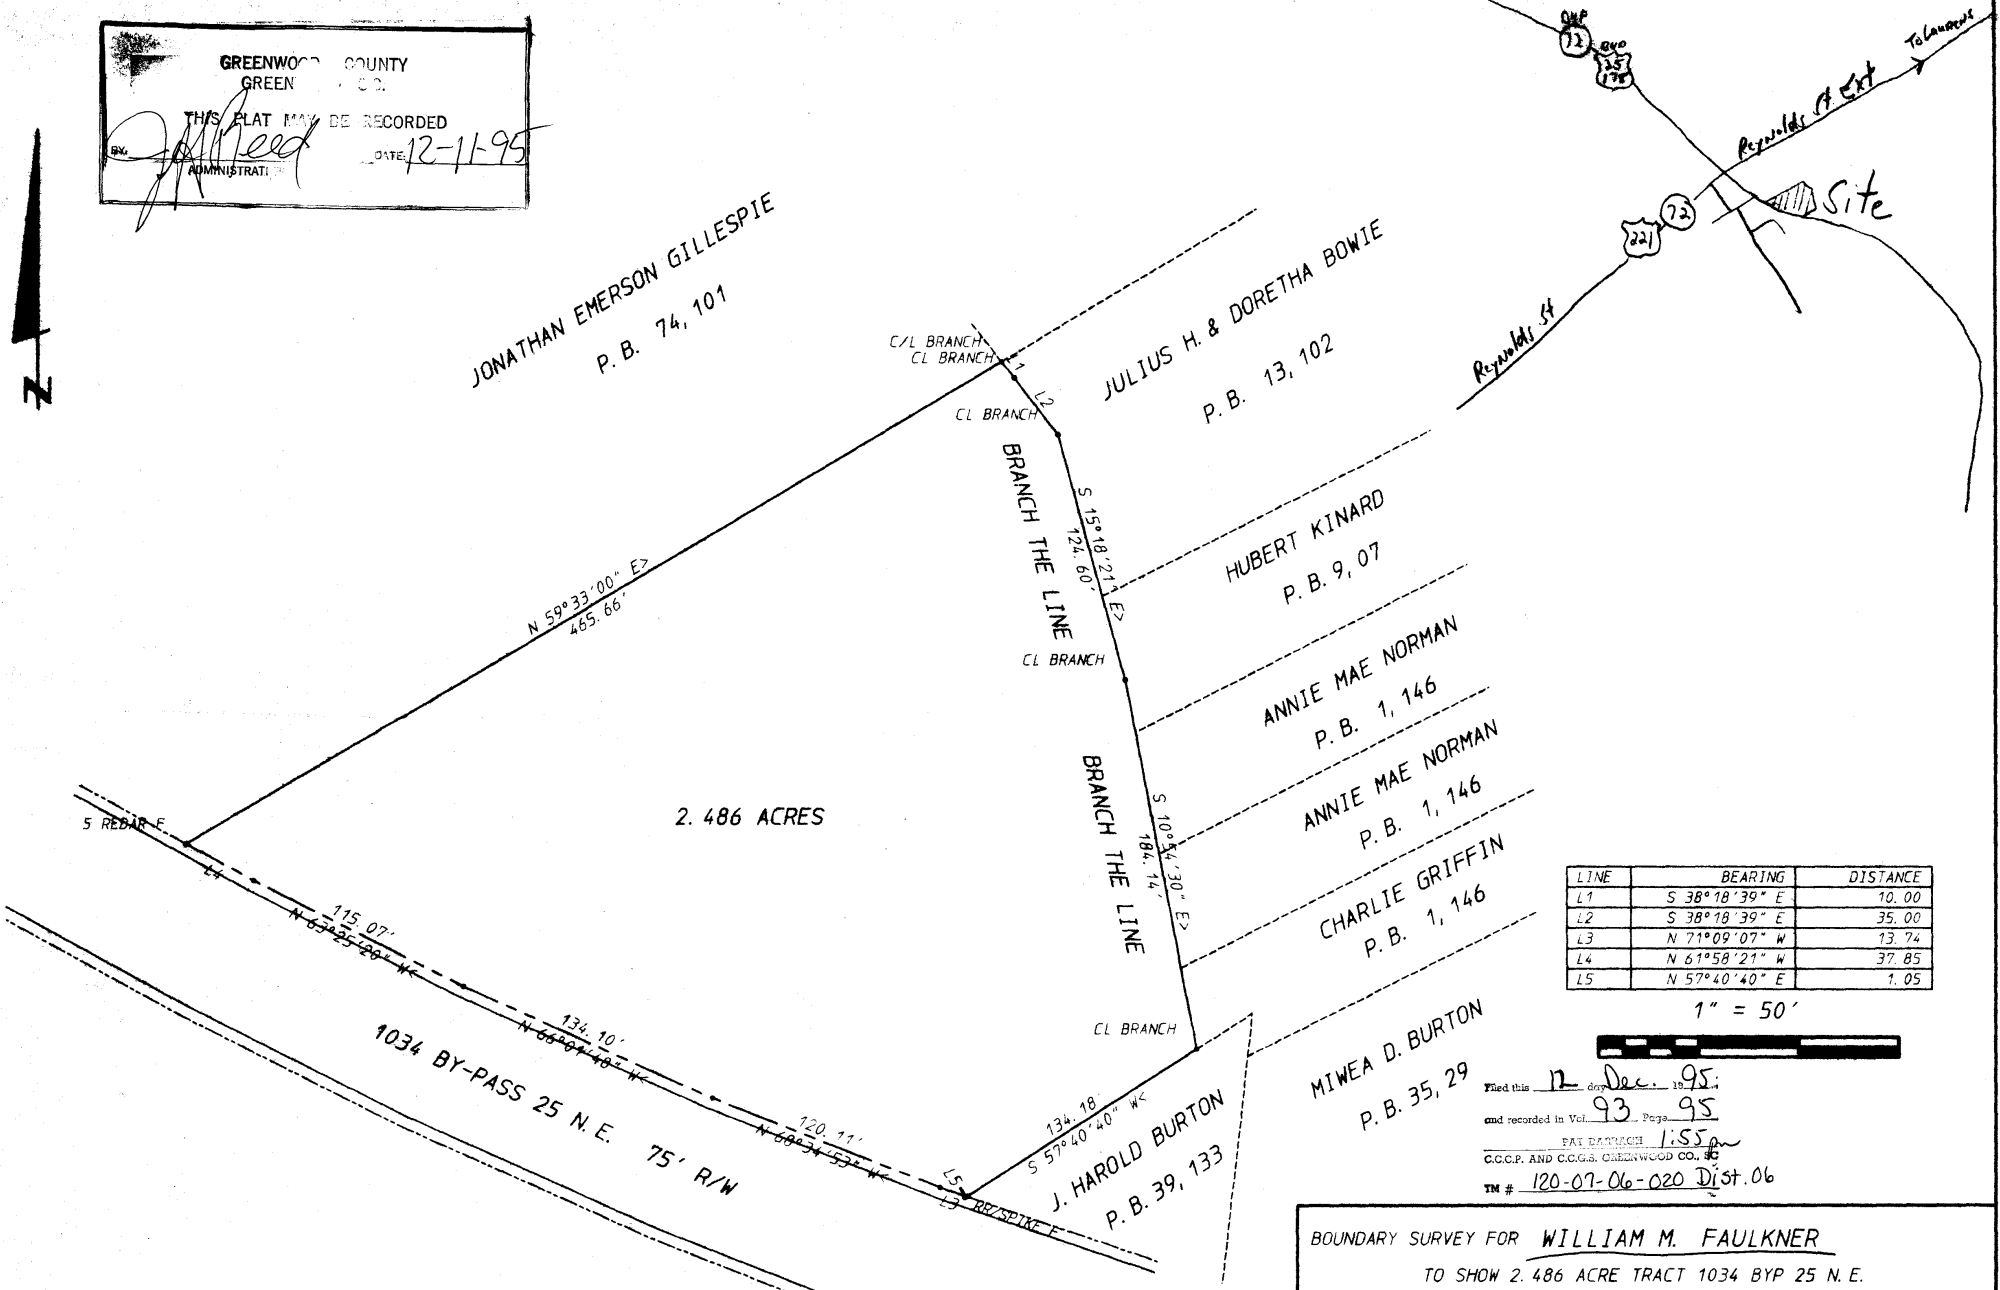


| LINE | BEARING | DISTANCE |
|---|---|---|
| L1 | S 38°18'39" E | 10. 00 |
| L2 | S 38°18'39" E | 35. 00 |
| L3 | N 71°09'07" W | 13. 74 |
| L4 | N 61°58'21" W | 37. 85 |
| L5 | N 57°40'40" E | 1. 05 |

1" = 50'

Filed this 12 day Dec. 19 95
and recorded in Vol. 93 Page 95
PAT BATTACH 1:55 pm
C.C.C.P. AND C.C.G.S. GREENWOOD CO., SC
TM # 120-07-06-020 Dist. 06

BOUNDARY SURVEY FOR WILLIAM M. FAULKNER

TO SHOW 2. 486 ACRE TRACT 1034 BYP 25 N. E.

GREENWOOD COUNTY SOUTH CAROLINA

DATE: NOVEMBER 15, 1995

I HEREBY CERTIFY THAT TO THE BEST OF MY KNOWLEDGE, INFORMATION & BELIEF, THE SURVEY SHOWN HEREIN WAS MADE IN ACCORDANCE WITH THE REQUIREMENTS OF THE MINIUM STANDARDS STANDARDS MANUAL FOR THE PRACTICE OF LAND SURVEYING IN S. C. AND MEETS OR EXCEEDS THE REQUIREMENTS FOR A CLASS A SURVEY AS SPECIFIED THEREIN.

JOHN H WELBORN PLS5773B
1416 HWY. 72 W.
GREENWOOD, S. C. 29649
TEL. ¢803-223-5903
SIGNED John H. Welborn

NOTES: REF. PLAT BY JOHN H. WELBORN
PLAT BOOK __ DATED 3/16/93