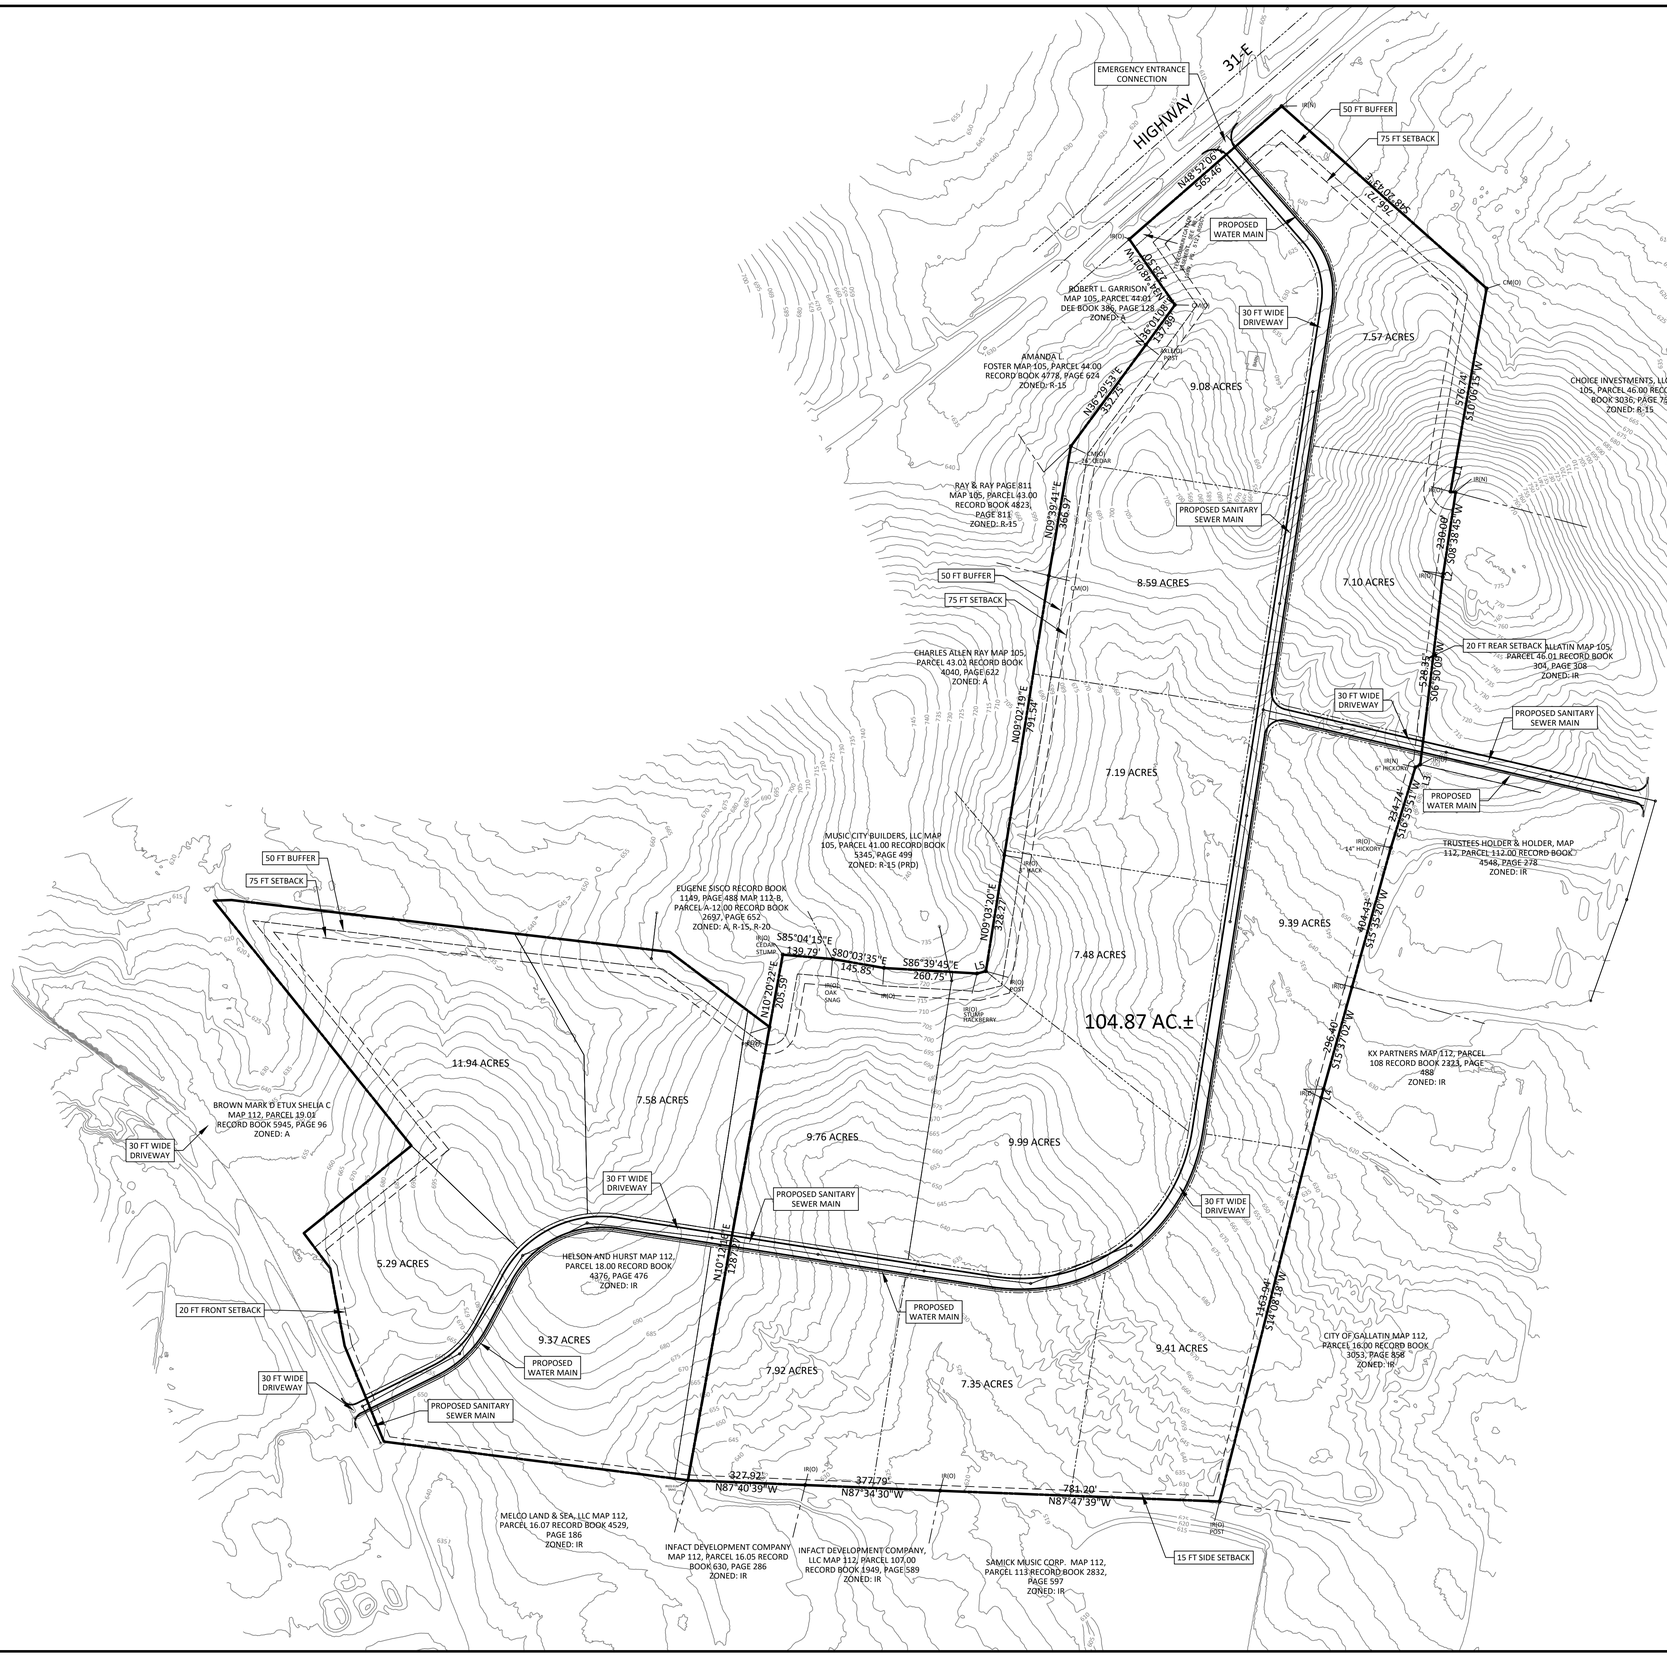

N

GRAPHIC SCALE

0 200 400 600

1 inch = 200 ft

LEGEND

- CONCRETE MONUMENT (OLD)
- CONCRETE MONUMENT (NEW)
- IRON ROD (OLD)
- IRON ROD (NEW)
- BENCHMARK
- BOUNDARY LINE
- BUFFER
- SETBACK / YARD
- PUDE
- EXTRUDED CURB
- SS — SANITARY SEWER LINE
- W — WATER LINE
- STORM SEWER
- G — GAS LINE
- OHE — OVERHEAD UTILITY LINE
- UGT — UNDERGROUND UTILITY LINE
- FENCE
- TREE LINE
- UTILITY POLE
- UTILITY POLE W/ LIGHT
- GUY ANCHOR
- TELEPHONE MANHOLE
- ELECTRIC JUNCTION BOX
- CABLE PEDESTAL
- SANITARY SEWER MANHOLE
- WATER METER
- WATER VALVE
- BLOW OFF VALVE
- AIR RELEASE ASSEMBLY
- FIRE HYDRANT
- GAS METER
- GAS VALVE
- A/C PAD

IF YOU DIG IN TENNESSEE
CALL 811 FIRST!
or (800) 351-1111 or (615) 366-1987
TENNESSEE ONE CALL IT'S THE LAW

GreenLID Design
114 B West Main Street
Gallatin, TN 37066
615-230-7269
office@greenliddesign.com

SOUTHEAST VENTURE AIRPORT RD INDUSTRIAL

CONCEPTUAL PLAN
168 AIRPORT RD
CITY OF GALLATIN
SUMNER COUNTY, TN

CONCEPT PLAN

NO.	DATE	REVISION

SHEET NO.
C 1.0
SHEET 1 OF 1

PROJ # 24.079G DATE: APRIL 24, 2025