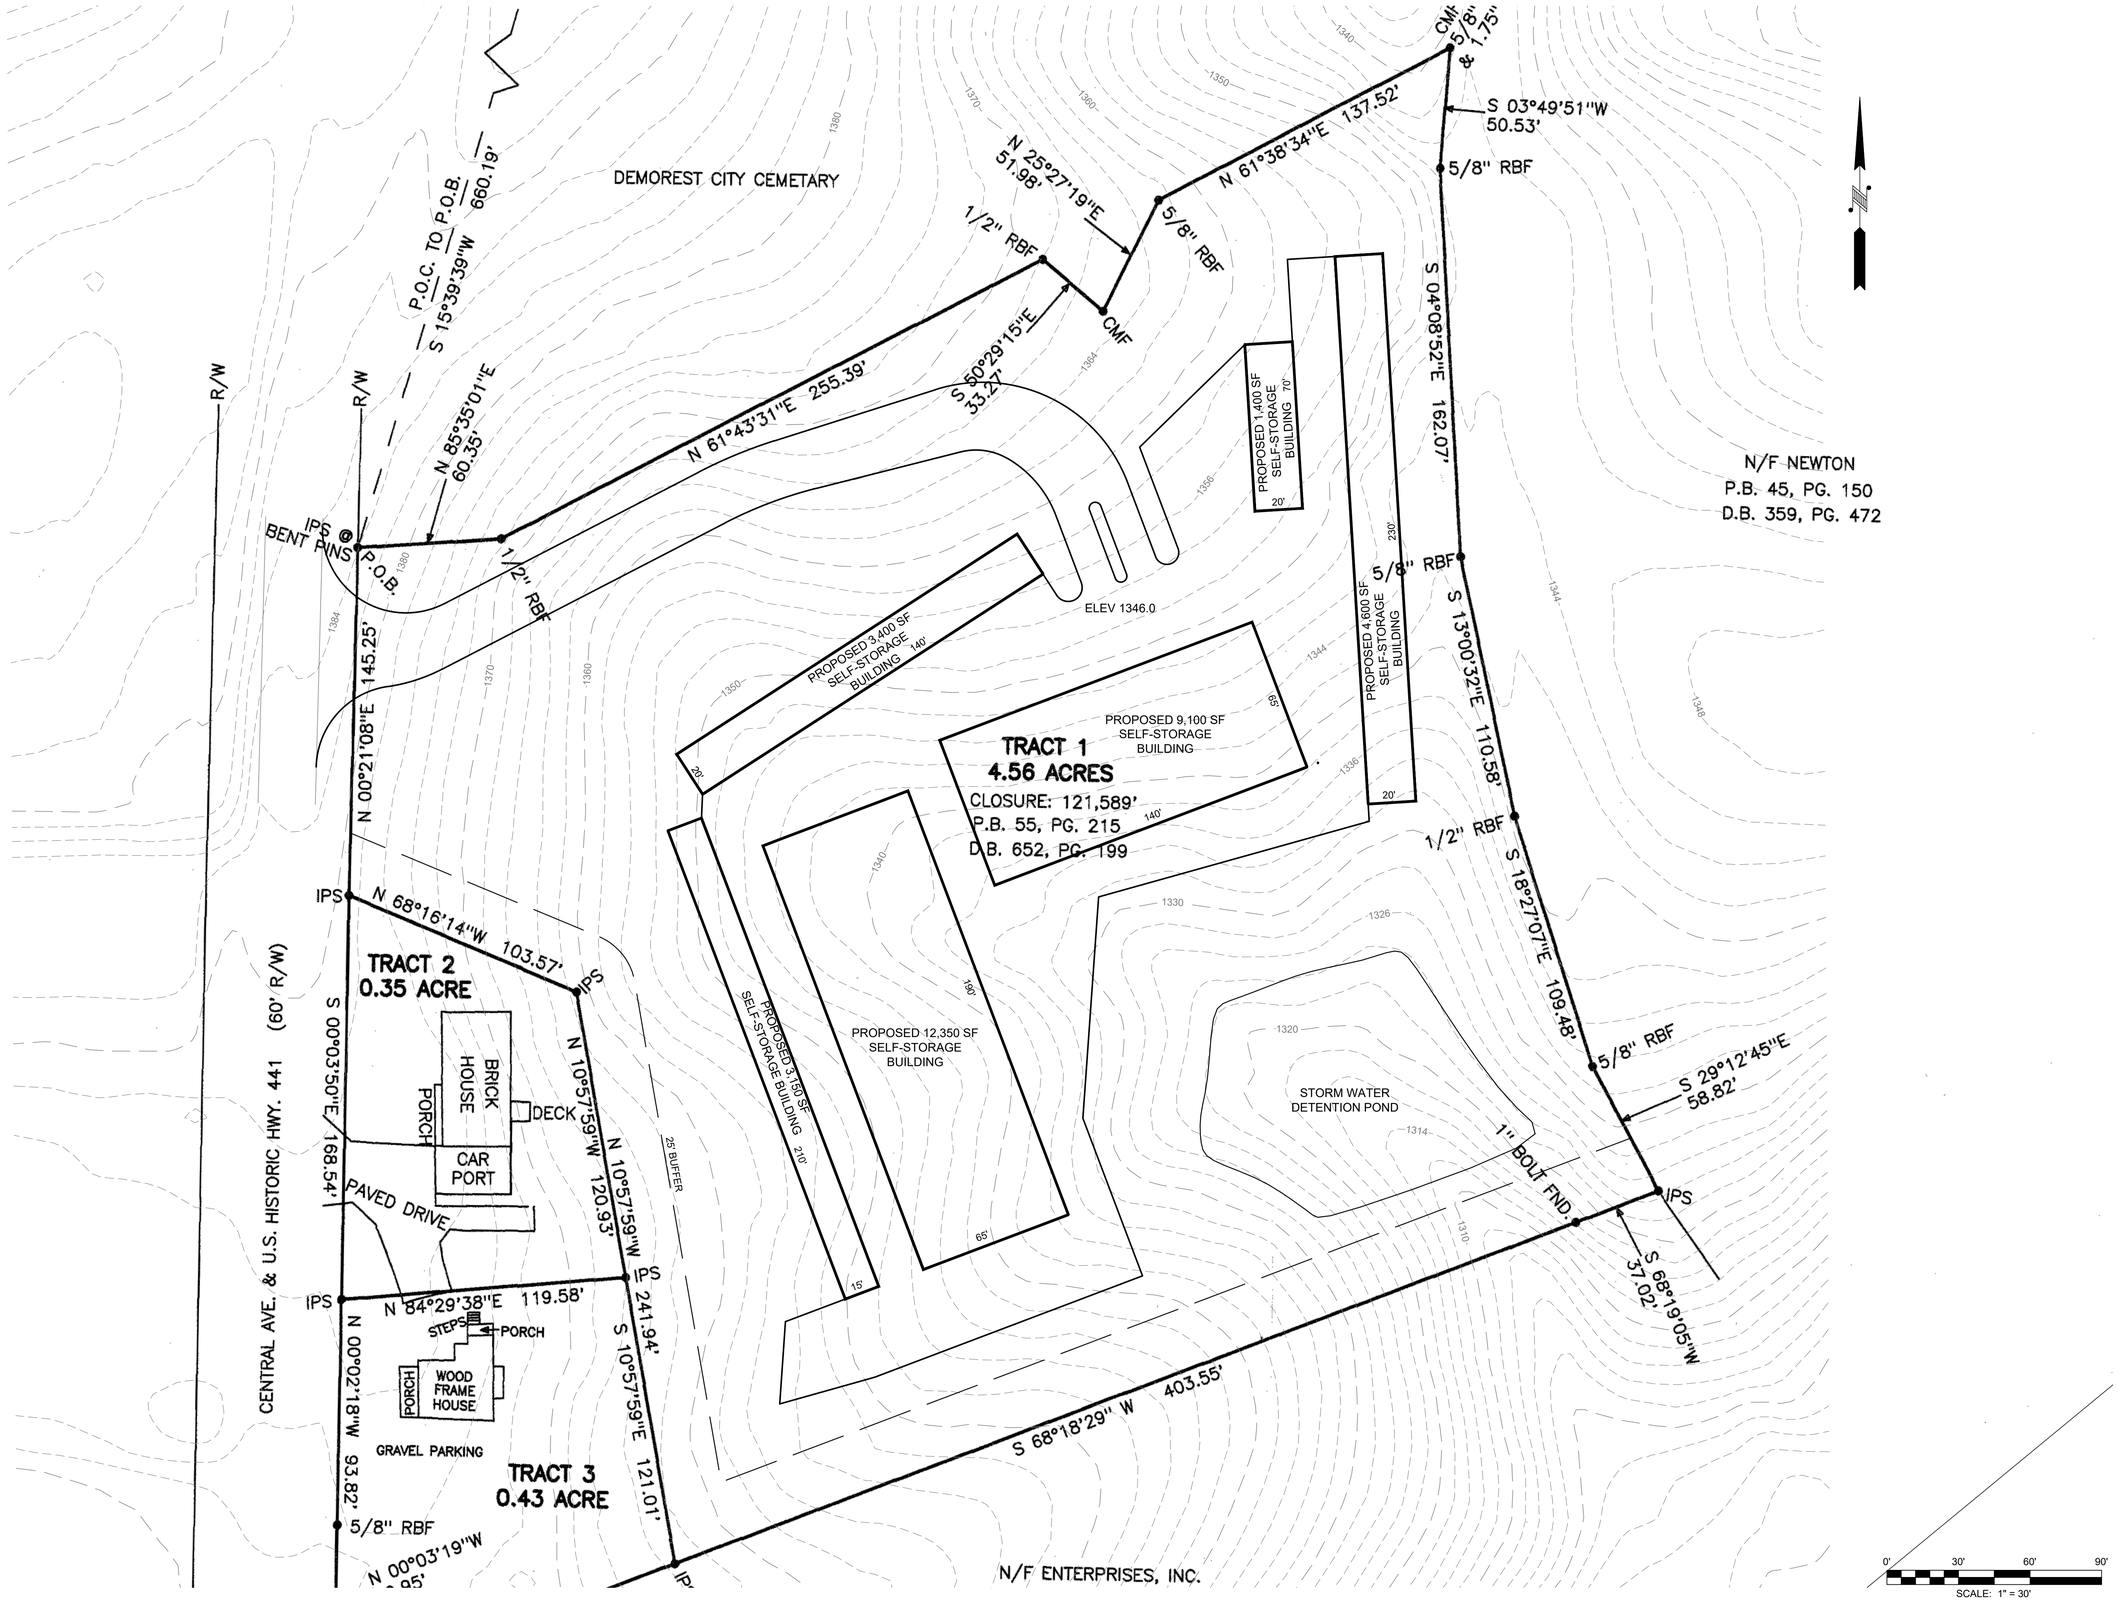

foothills land design
164 PROFESSIONAL PARK DRIVE
BALDWIN, GA 30511
PHONE: (706) 778-0087
FAX: (706) 778-0089
www.foothillsld.com

OWNER:
126 PROPERTIES, LLC
126 WINDCHIME CIR
DEMOREST, GA 30535

CONCEPT PLAN
FULMER SELF STORAGE
LAND LOT 45, 10th DISTRICT
CITY OF DEMOREST
HABERSHAM COUNTY, GA

REVISIONS:		
NO.	DESCRIPTION	DATE

DATE: MARCH 4, 2021

SCALE: 1" = 30'

SHEET:
1