GRAPHIC SCALE

30 0 15 30 60 120

(IN FEET)
1 inch = 30 ft.

NORTH

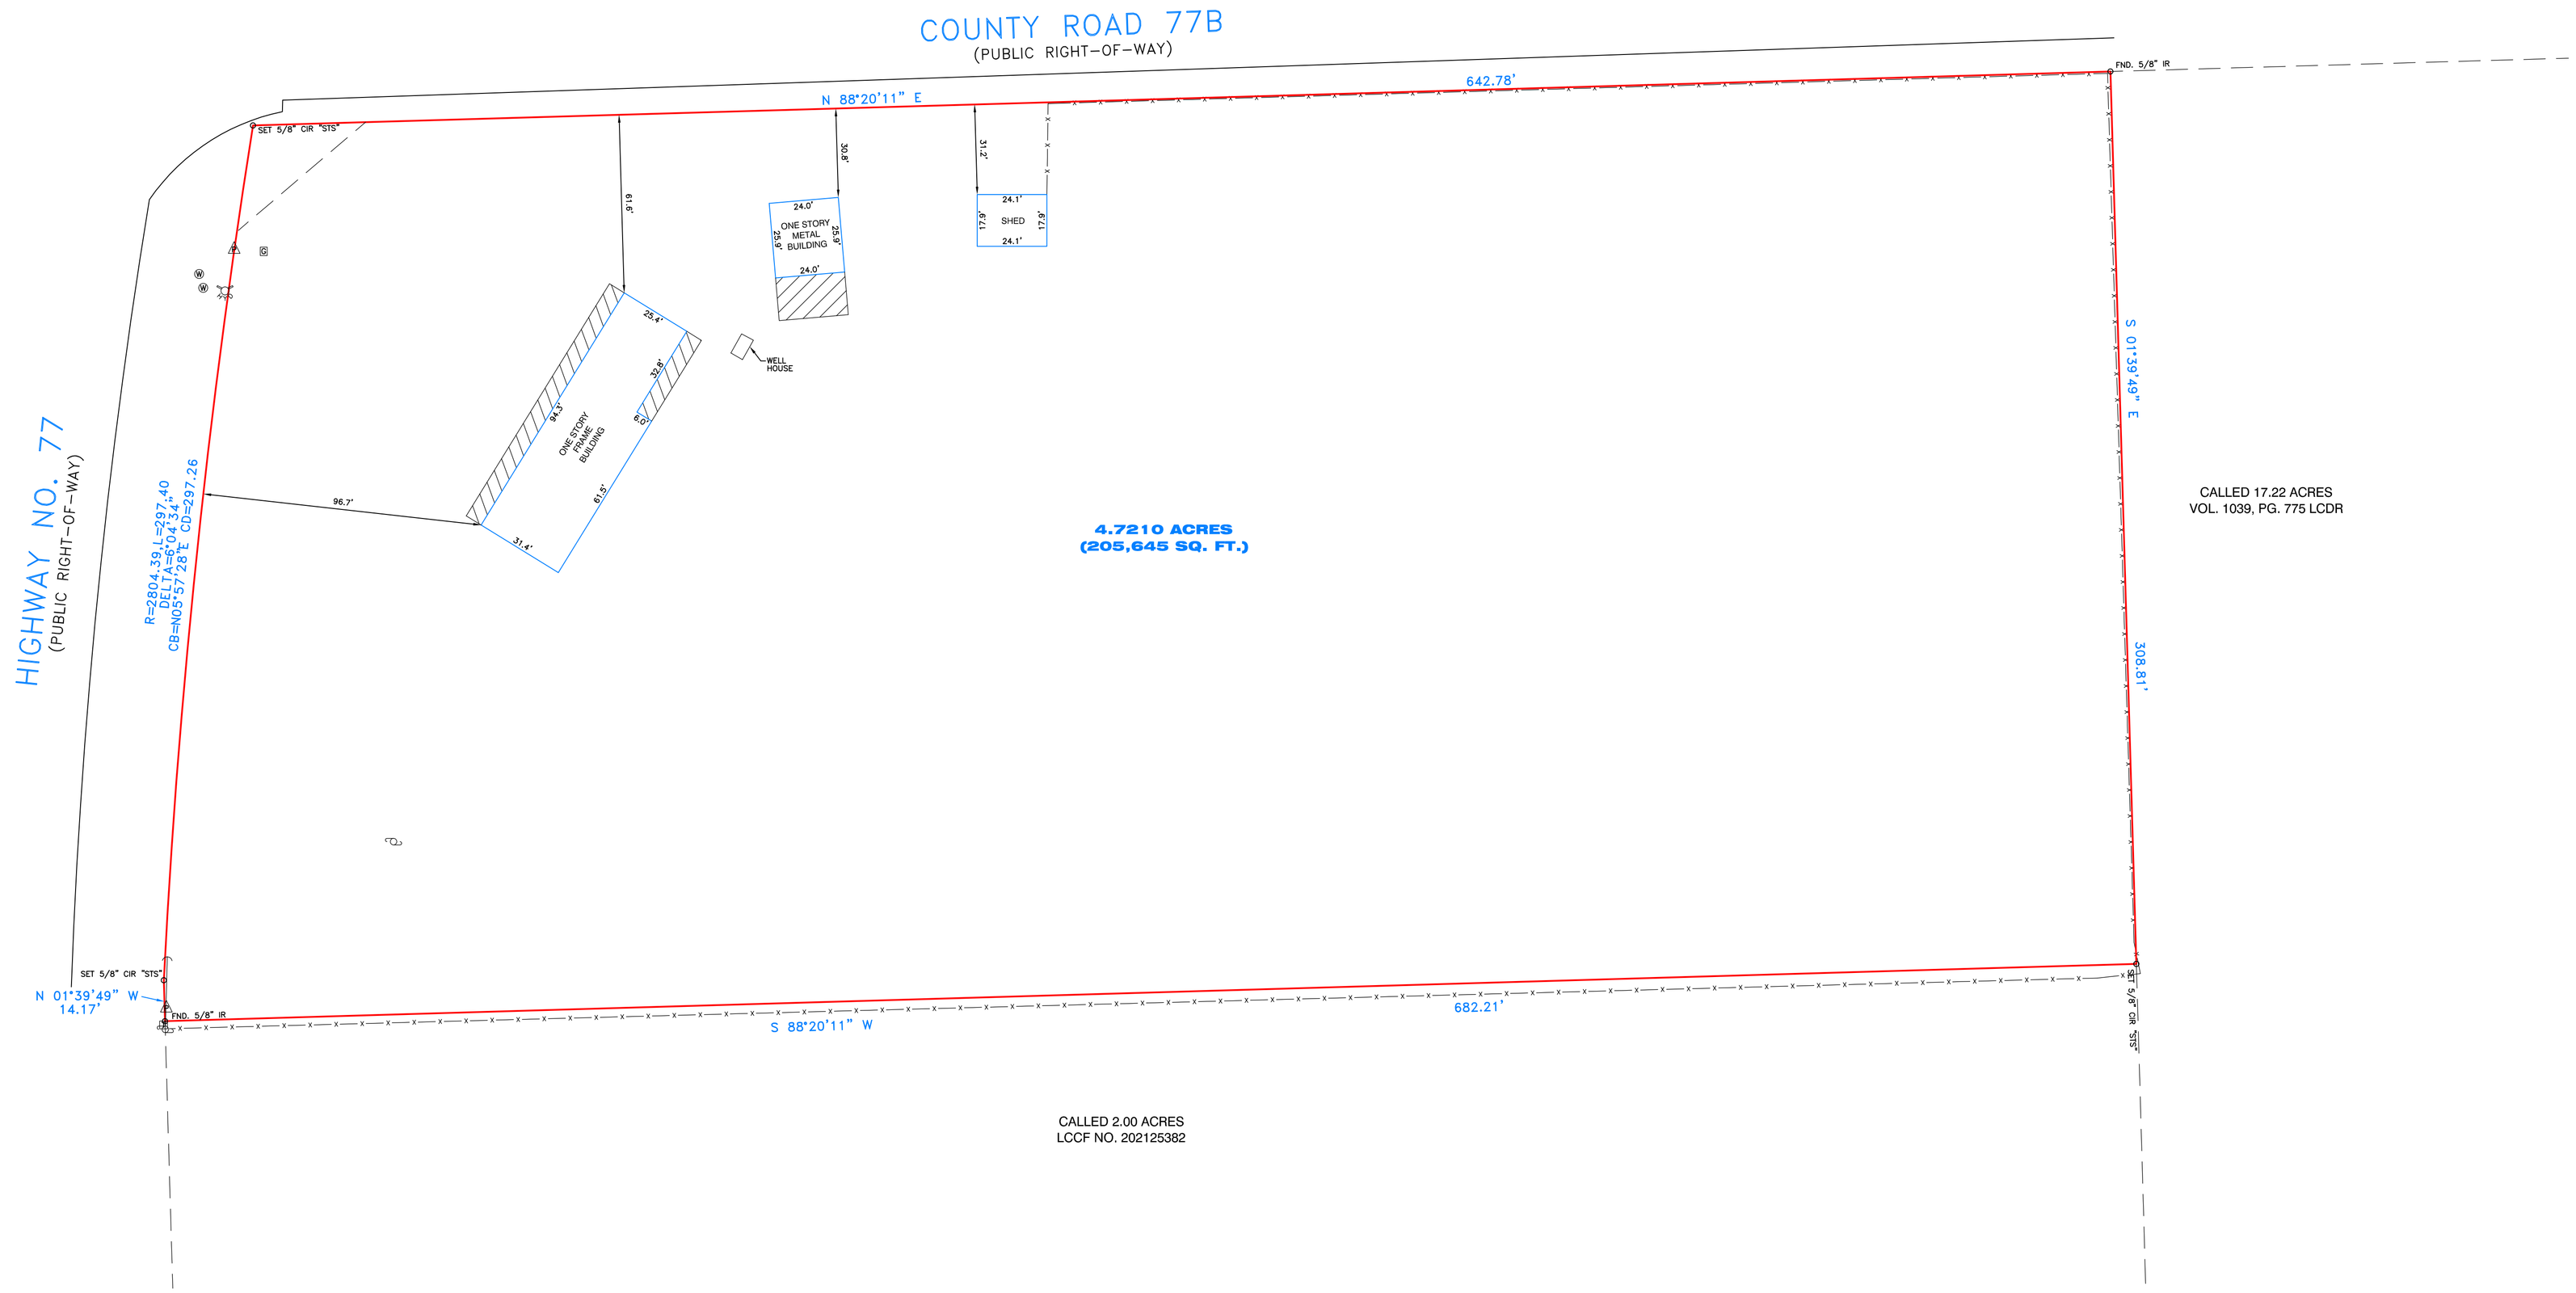

LEGEND:

AE – AERIAL EASEMENT
BL – BUILDING LINE
BLDG – BUILDING
ESMT – EASEMENT
FND – FOUND
HL&P – HOUSTON LIGHTING & POWER
IP – IRON PIPE
IR – IRON ROD
CIR – CAPPED IRON ROD
"STS" – STAMPED SOUTH TEXAS SURVEYING
LCCF – LAVACA COUNTY CLERKS FILE
LCDR – LAVACA COUNTY DEED RECORDS
LCMR – LAVACA COUNTY MAP RECORDS
POB – POINT OF BEGINNING
POC – POINT OF COMMENCING
PS – PARKING SPACES
ROW – RIGHT OF WAY
SQ. FT. – SQUARE FEET
UE – UTILITY EASEMENT
—x— BARBED WIRE FENCE
—o— CHAIN LINK FENCE
CONCRETE
COVERED CONCRETE
—E— OVERHEAD ELECTRIC LINES
WOOD FENCE
WROUGHT IRON FENCE
GUY WIRE
– CATCH BASIN
– CABLE BOX
– ELECTRIC BOX
– ELECTRIC MH
– FIRE HYDRANT
– FIBER OPTIC MARKER
– FLAG POLE
– GAS METER
– GAS VALVE
– CURB INLET
– LIGHT POLE
– MANHOLE
– MONITORING WELL
– PIPELINE MARKER
– POWER POLE
– SERVICE POLE
– SANITARY MANHOLE
– STORM MANHOLE
– TELEPHONE PEDESTAL
– TRANSFORMER
– TRAFFIC SIGNAL BOX
– TRAFFIC SIGNAL POLE
– UNDERGROUND CABLE MARKER
– WATER WELL
– WATER METER
– WATER VALVE
– BENCHMARK

NOTES:

1. BEARING BASIS IS G.P.S. OBSERVATION TEXAS SOUTH CENTRAL, GEOID 18, NAD 83 WITH A BEARING OF N 88°20'11" E ALONG THE R.O.W. LINE OF COUNTY ROAD 77B.
2. SURVEYOR DID NOT ABSTRACT PROPERTY. SURVEY BASED ON LEGAL DESCRIPTIONS SUPPLIED BY DEED RECORDED IN VOL. 492, PG. 152 LCDR.
3. NOTHING IN THIS SURVEY IS INTENDED TO EXPRESS AN OPINION REGARDING OWNERSHIP OR TITLE.
4. THE WORD CERTIFY IS UNDERSTOOD TO BE AN EXPRESSION OF PROFESSIONAL JUDGMENT BY THE SURVEYOR, WHICH IS BASED ON HIS BEST KNOWLEDGE, INFORMATION AND BELIEF.
5. SURVEY IS CERTIFIED FOR THIS TRANSACTION ONLY.
6. THE FINDINGS AND OPINIONS OF SOUTH TEXAS SURVEYING ASSOCIATES, INC. REFLECTED HEREON ARE PRIVILEGED, CONFIDENTIAL AND INTENDED FOR THE USE OF THE INDIVIDUAL OR ENTITY FOR WHOM THIS WORK WAS PREPARED, IT IS UNDERSTOOD THAT THE USE OF, RELIANCE ON, OR REPRODUCTION OF SAME, IN WHOLE OR IN PART, BY OTHERS WITHOUT THE EXPRESS WRITTEN CONSENT OF SOUTH TEXAS SURVEYING ASSOCIATES, INC. IS PROHIBITED AND WITHOUT WARRANTY, EXPRESS OR IMPLIED. SOUTH TEXAS SURVEYING ASSOCIATES, INC. SHALL BE HELD HARMLESS AGAINST DAMAGES OR EXPENSES RESULTING FROM SUCH UNAUTHORIZED USE, RELIANCE OR REPRODUCTION. COPYRIGHT 2026. ALL RIGHTS RESERVED.
7. THIS SURVEY WAS PERFORMED WITHOUT BENEFIT OF TITLE REPORT, CERTAIN EASEMENTS AND/OR BUILDING LINES MAY HAVE BEEN GRANTED WHICH ARE NOT REFLECTED HEREON. THIS SURVEY IS SUBJECT TO ANY FACTS THAT MAY BE DISCLOSED BY A FULL AND ACCURATE TITLE SEARCH.

FLOOD NOTE:

PROPERTY LIES WITHIN FLOOD ZONE "X", ACCORDING TO F.I.R.M. MAP NO. 48285C 0280E, DATE 11-26-2010, BY GRAPHING PLOTTING ONLY, WE DO NOT ASSUME RESPONSIBILITY FOR EXACT DETERMINATION.

BEFORE ANY DEVELOPMENT PLANNING, DESIGN, OR CONSTRUCTION IS STARTED, THE COMMUNITY, CITY AND COUNTY IN WHICH SUBJECT TRACT EXISTS SHOULD BE CONTACTED. SAID ENTITIES MAY IMPOSE LARGER FLOOD PLAIN AND FLOODWAY AREAS THAN SHOWN BY F.I.R.M. MAPS THAT WILL AFFECT DEVELOPMENT.

SITE PHOTOGRAPH

SURVEYOR'S CERTIFICATION

PROPERTY SUBJECT TO CITY ORDINANCES AND SUBDIVISION COVENANTS, CONDITIONS AND RESTRICTIONS. I, hereby certify that this survey was made on the ground and completed on this 31st day of March, 2026 and that this plat correctly represents the facts found at the time of survey showing any improvements. There are no encroachments apparent on the ground, except as shown. This survey substantially complies with the current Texas Society of Professional Surveyors Standards and Specifications for Category 1A, Condition II Survey. This survey is certified for boundary only and for this transaction only. Surveyor did not abstract property. Easements, building lines, etc., shown are as identified by:

GF N/A of N/A

Fred F. Lawton, Registered Professional Land Surveyor No. 5530

PRELIMINARY

ADDRESS: 29 COUNTY ROAD 77B
HALLETTSVILLE, TEXAS 77964

JOB NO: 0420-26
DATE: 03-31-26

SCALE: 1" = 30'
SHEET 1 OF 1

REVISIONS:

NO.	DATE	DESCRIPTION

SOUTH TEXAS SURVEYING ASSOCIATES, INC.
11281 Richmond Ave. Bldg J, Suite 101, Houston, Texas 77082
281-556-6918 FAX 281-556-9331
Firm Number: 10045400

Copyright 2026 South Texas Surveying Associates, Inc.

K:\COMRES 2026\0420-26.DWG (BP)

JOB NO: 0420-26