COPYRIGHT 2018 KSNG ASSOCIATES INC. ALL RIGHTS RESERVED

KSNG ASSOCIATES INC.
6324 SWEENEY TRAIL
FRISCO, TEXAS 75034
email: s.ng@ksng.net

5-2-18

THE
CREST CENTER

TENANT SPACE 2
IN BLDG A
MASSAGE ACES
980 W. FM 3040,
SUITE #110,
LEWISVILLE, TEXAS 75067

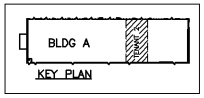

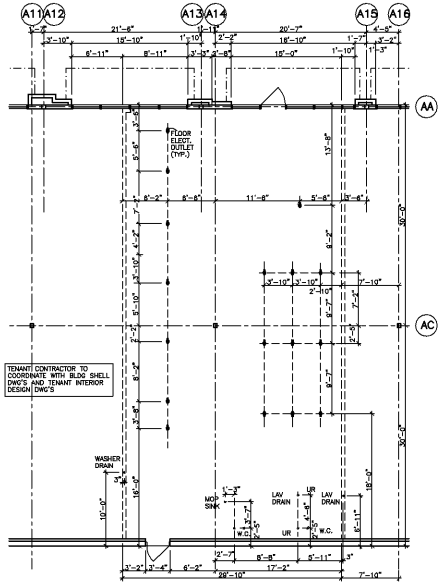

B TENANT SPACE 2 CONC. SLAB UTILITY ROUGH-IN PLAN

SCALE 1/8"= 1'-0"

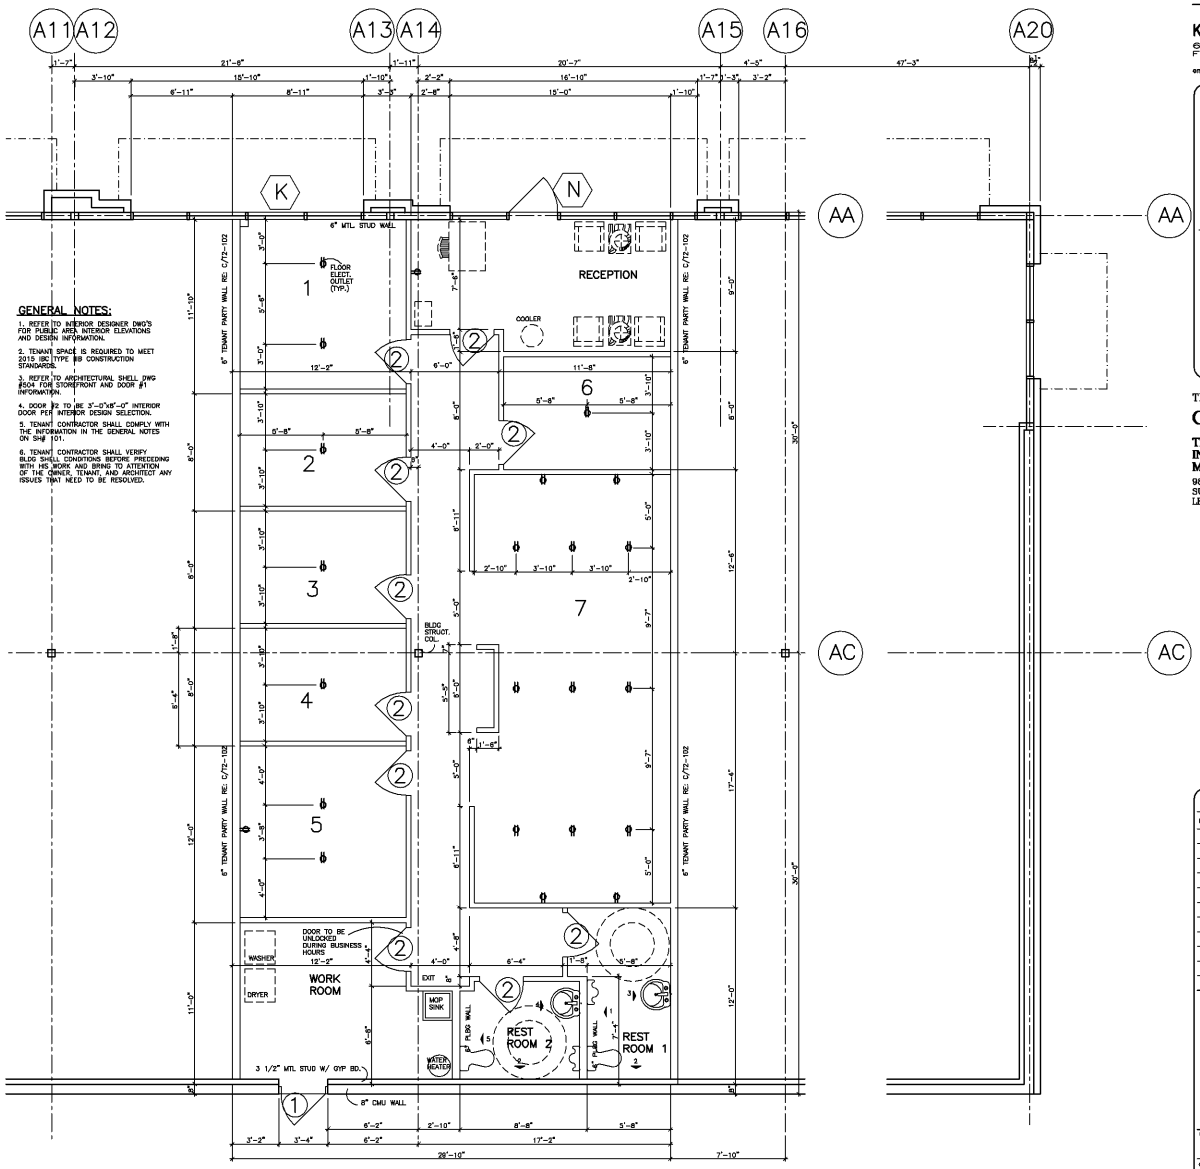

A TENANT SPACE 2 FLOOR PLAN

0 1 2 3 4 5 10
SCALE: 1/4"=1'-0"

REVISIONS

NO.	DATE	DESCRIPTION

DRAWING TITLE

TENANT SPACE 2
FLOOR PLAN

DRAWN BY	DATE 5-2-18
CHECKED BY	PROJECT NO. 1702
APPROVED BY	SCALE 1/4"=1'-0"

DRAWING NO. T2-101