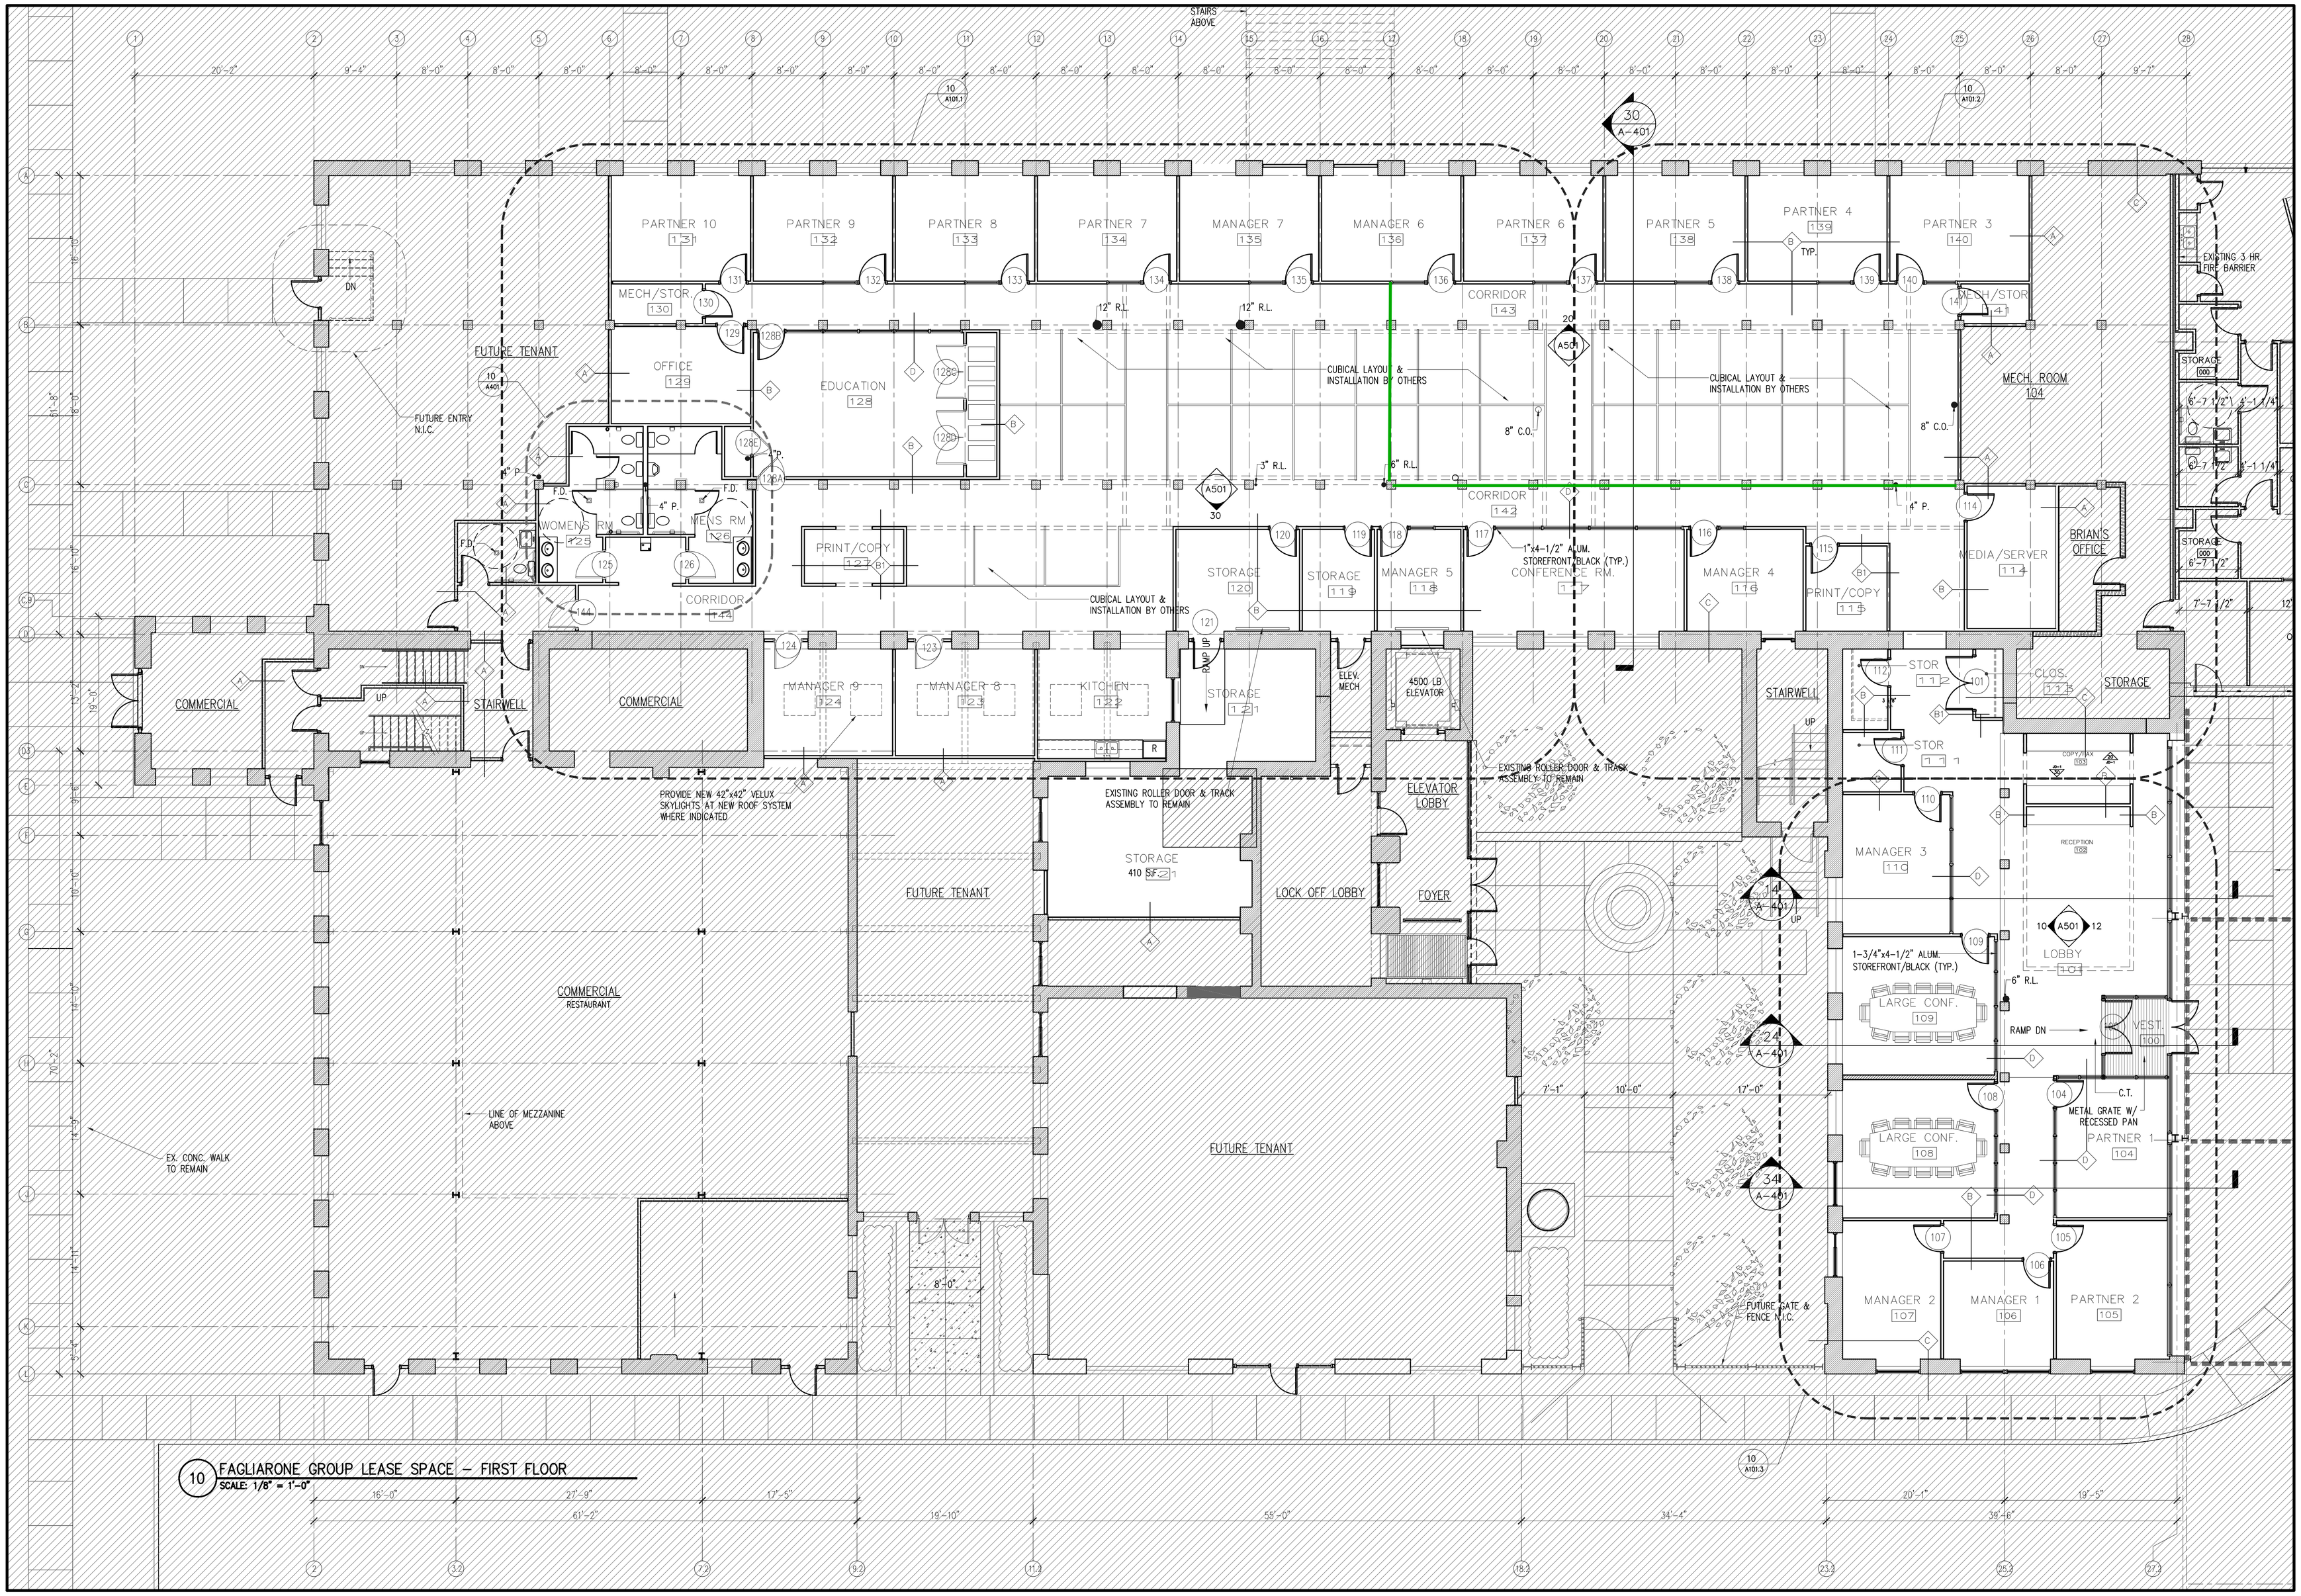

10 FAGLIARONE GROUP LEASE SPACE – FIRST FLOOR
SCALE: 1/8" = 1'-0"

MacKNIGHT architects
313 south clinton street
syracuse, new york 13202
p. 315.424.0018
f. 315.472.3756
WWW.MACKNIGHTARCHITECTS.COM

IT IS A VIOLATION OF THE NEW YORK STATE EDUCATION LAW FOR ANY PERSON, UNLESS ACTING UNDER THE DIRECTION OF A LICENSED REGISTERED ARCHITECT, TO ALTER AN ITEM ON THIS DOCUMENT IN ANY WAY.

FAGLIARONE GROUP, P.C.
LOFTS @ FRANKLIN SQUARE
SYRACUSE, NEW YORK

FRANKLIN PROPERTIES, LLC
221 WEST DIVISION STREET
SYRACUSE, NEW YORK

REVISIONS

NO.	DATE	BY
1	7/13/05	FA/CK
2	7/14/05	SKS

DATE 7/8/05
SCALE AS NOTED
DRAWN
PROJ.
TITLE
FIRST FLOOR PLAN

A101